


ARCHITECTURAL AND PLANNING SERVICES

7 Cedar Close - Sudbrooke - Lincoln - LN2 2RF
 Telephone - 01522 751782 Mobile - 07546 582819
 Email - d.holman790@btinternet.com

CLIENT	SCALE
MR K BROWN	1 : 250
PROJECT	DATE
DEEPING ST NICHOLAS	OCTOBER 2009
TITLE	DRAWING NO
SITE LAYOUT -	0971/03
PROPOSED LEVELS	

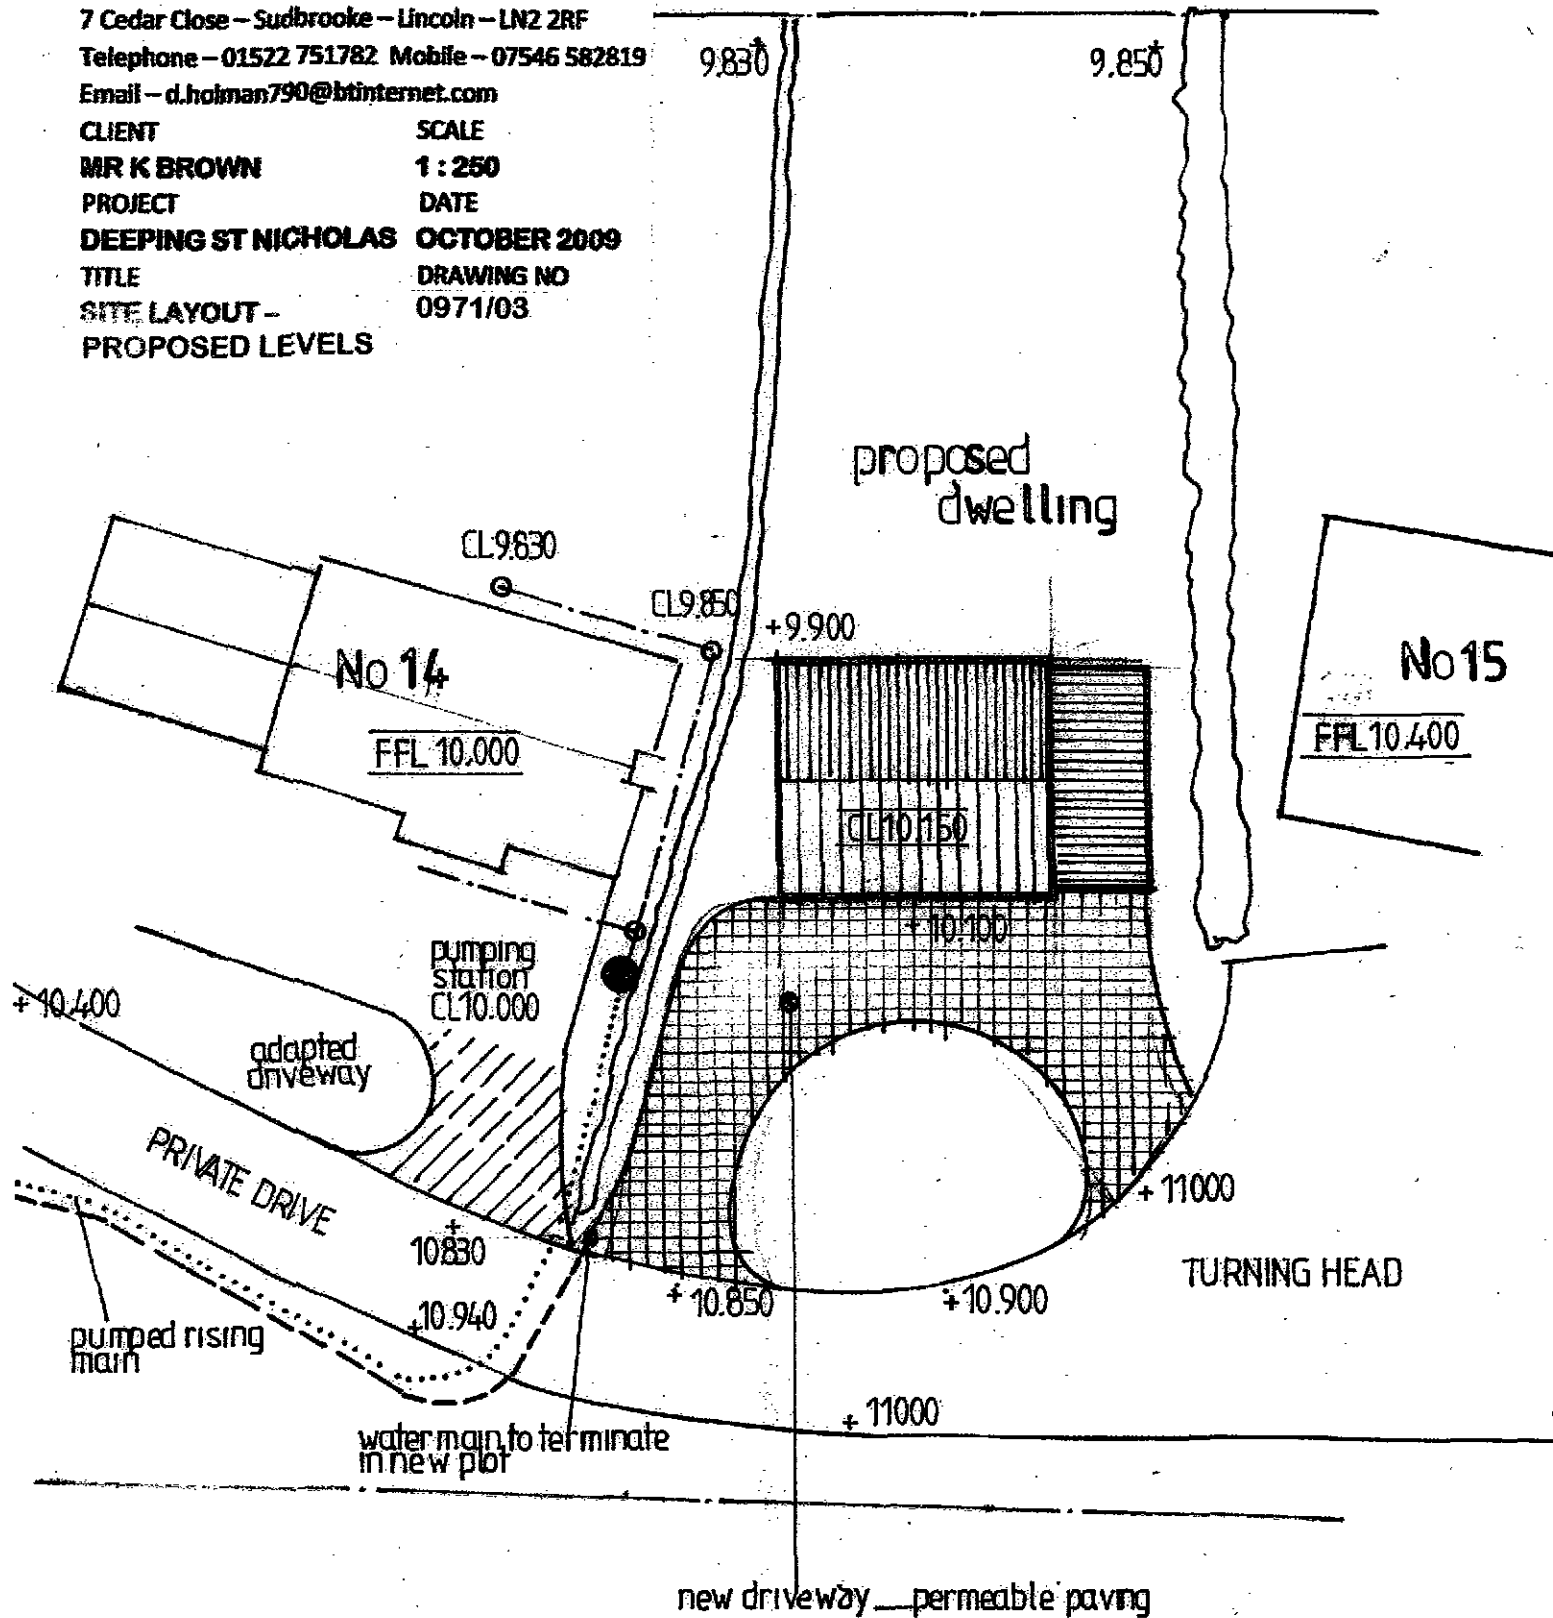

SITE LAYOUT 1 : 250
PROPOSED LEVELS

NORTH

SHOC
 Planning & Development
 15 OCT 2010
 Ref: 0871-10