
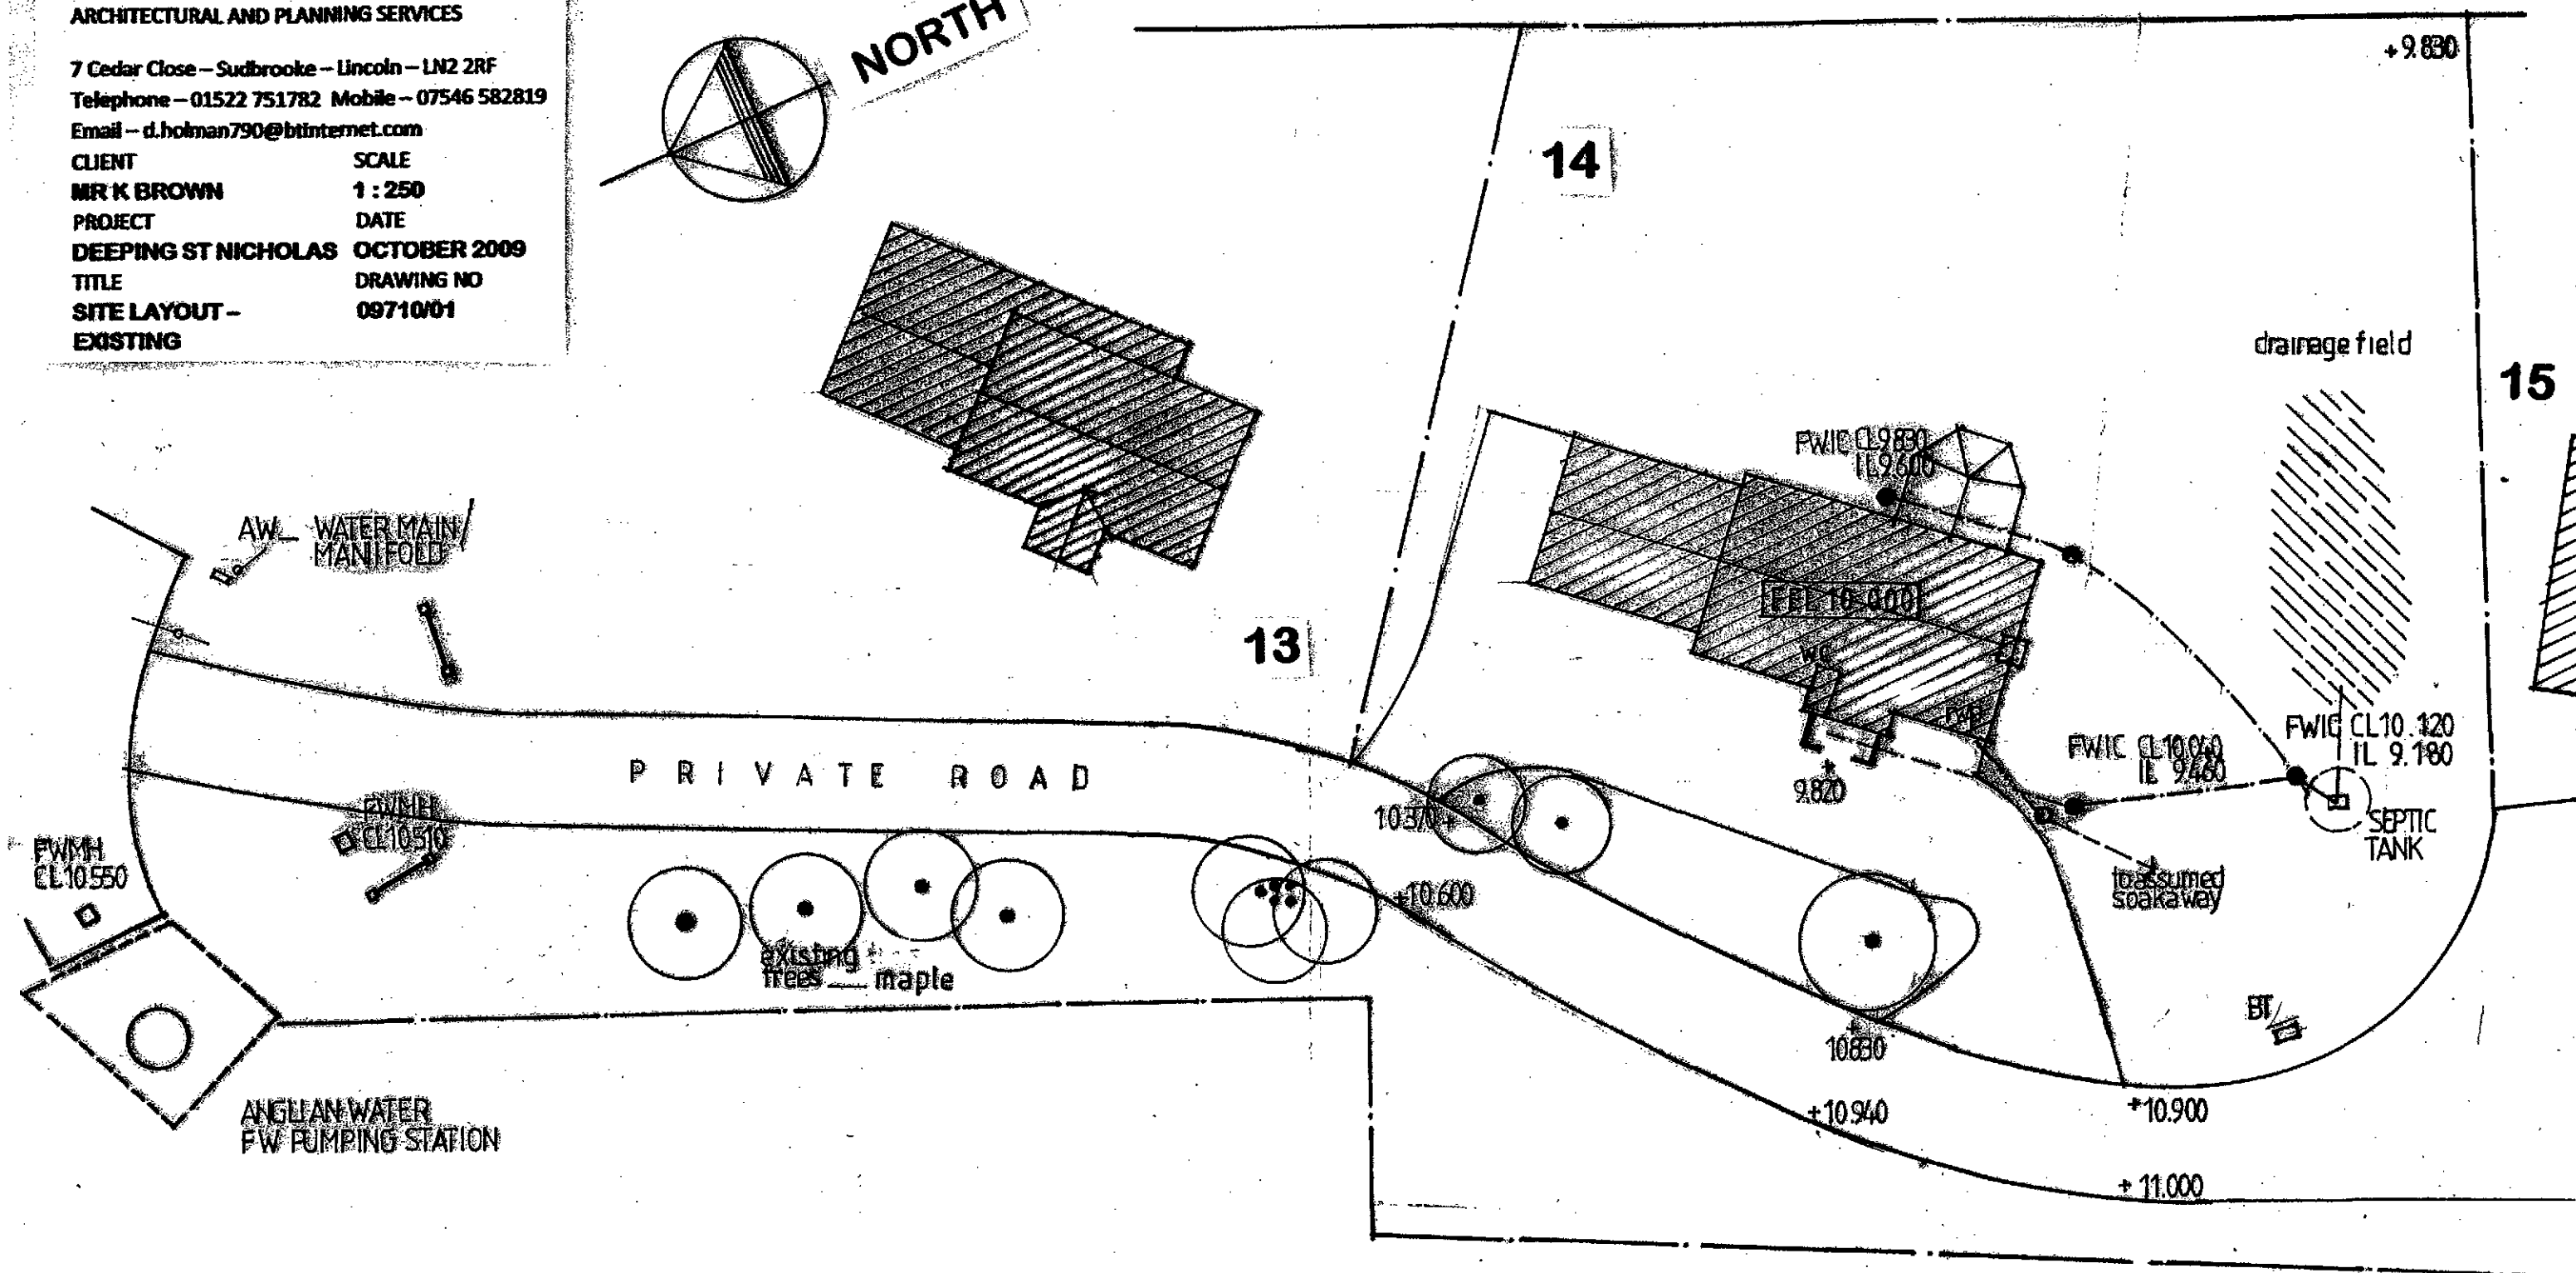


|                      |              |
|----------------------|--------------|
| CLIENT               | SCALE        |
| MR K BROWN           | 1 : 250      |
| PROJECT              | DATE         |
| DEEPIING ST NICHOLAS | OCTOBER 2009 |
| TITLE                | DRAWING NO   |
| SITE LAYOUT -        | 09710/01     |
| EXISTING             |              |

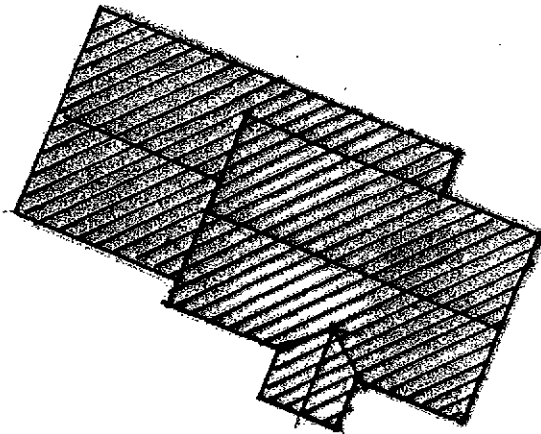

SHDC  
Planning & Development  
15 OCT 2010  
Ref: 0871-10