David Holman MCIAT

ARCHITECTURAL AND PLANNING SERVICES

7 Cedar Close – Sudbrooke – Lincoln – LN2 2RF
Telephone – 01522 751782 Mobile – 07546 582819
Email – d.holman790@btinternet.com

CLIENT	SCALE
MR K BROWN	1 : 250
PROJECT	DATE
DEEPING ST NICHOLAS	OCTOBER 2009
TITLE	DRAWING NO
SITE LAYOUT – PROPOSED DRAINAGE/ SERVICES	09710/02 D

A. MINOR REVISIONS 5/12/2009
B. REVISIONS TO FOUL DRAINAGE TO A/W REQUIREMENTS 31/12/2009
C. BUILDING REGULATION AMENDMENTS. 11/01/2010
D. REVISIONS TO PUMP MAIN CONNECTION 27/04/2010

BUILDING REGULATION AMENDMENTS
1. PUMP STATION TO SERVE MIN 15 PERSONS
2. PUMP STATION TO BE SITED MIN 7M FROM NEW-BUILD AND EXISTING DWELLING.
3. OPERATING MANUAL TO BE PROVIDED FOR BOTH PROPERTIES CONNECTING INTO CHAMBER
4. ALL ELECTRICAL WORK TO COMPLY WITH PART P. AND DESIGNED, INSTALLED, INSPECTED AND TESTED BY A COMPETENT PERSON. AN ELECTRICAL CERTIFICATE TO BE ISSUED ON COMPLETION UNDER A COMPETENT PERSONS SCHEME

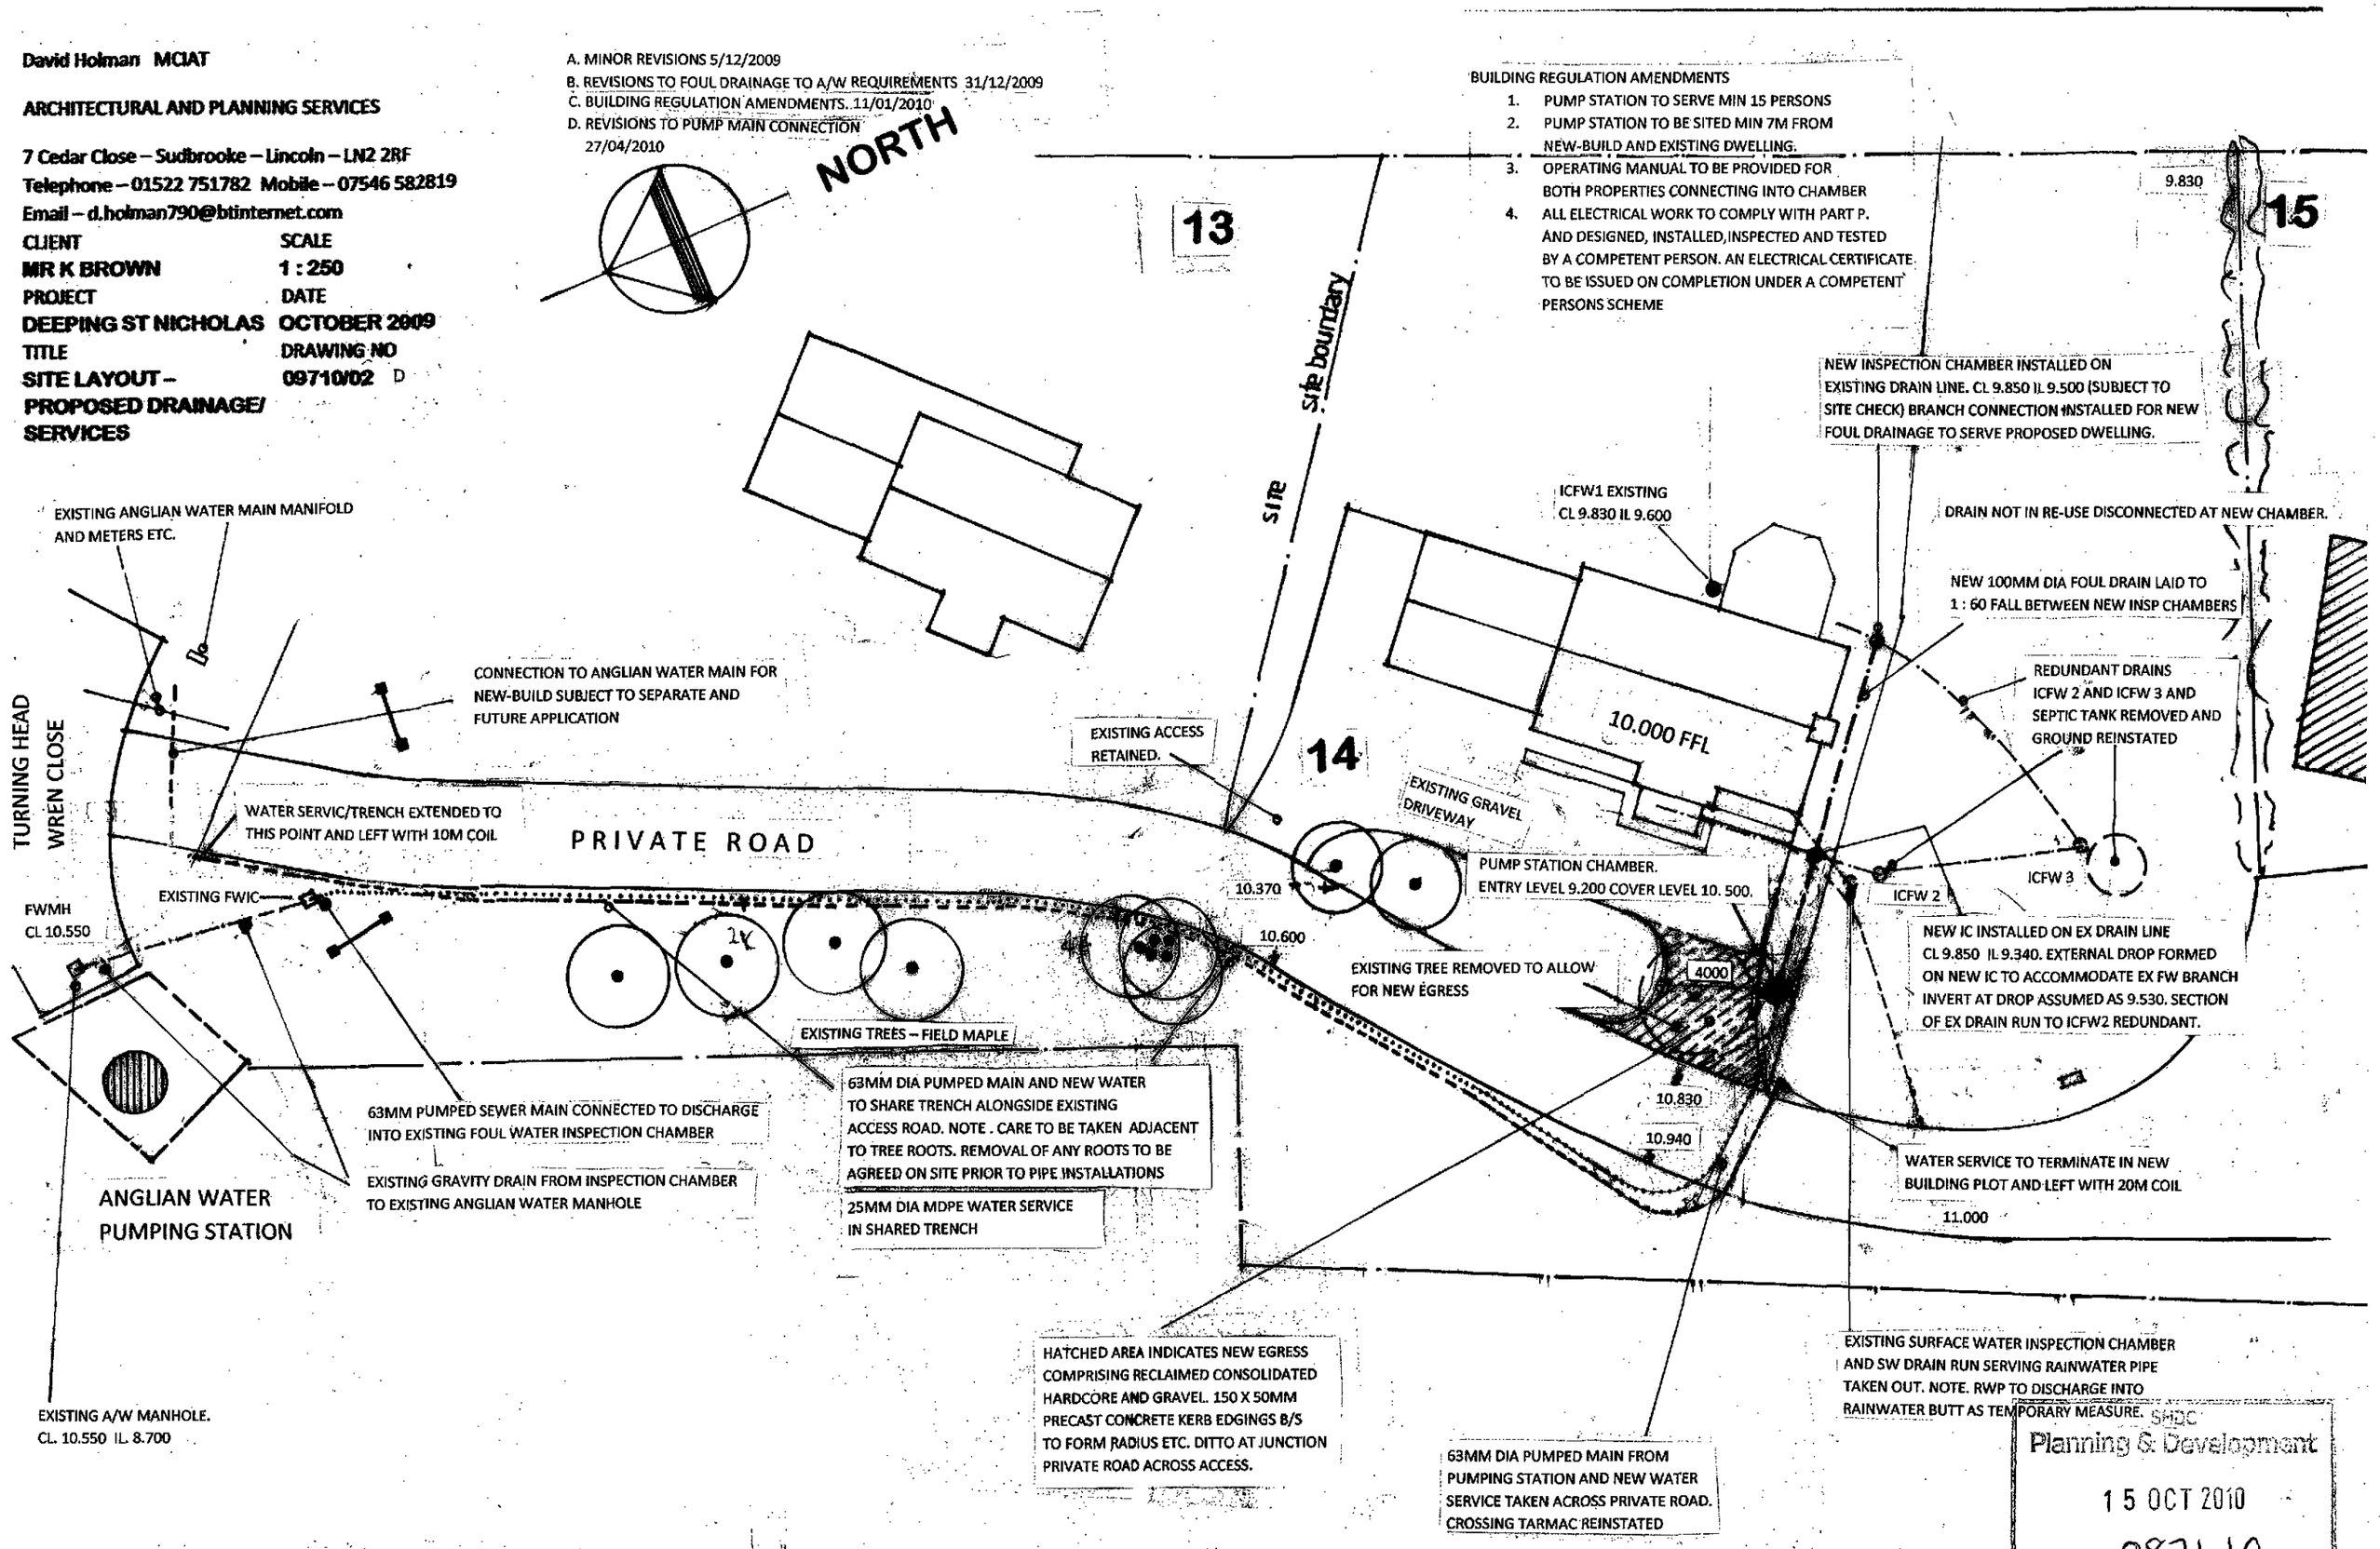

SHDC
Planning & Development
15 OCT 2010
Ref: 0871-10

SITE LAYOUT PLAN 1 : 250

SHOWING DRAINAGE PROPOSALS AND SERVICES