


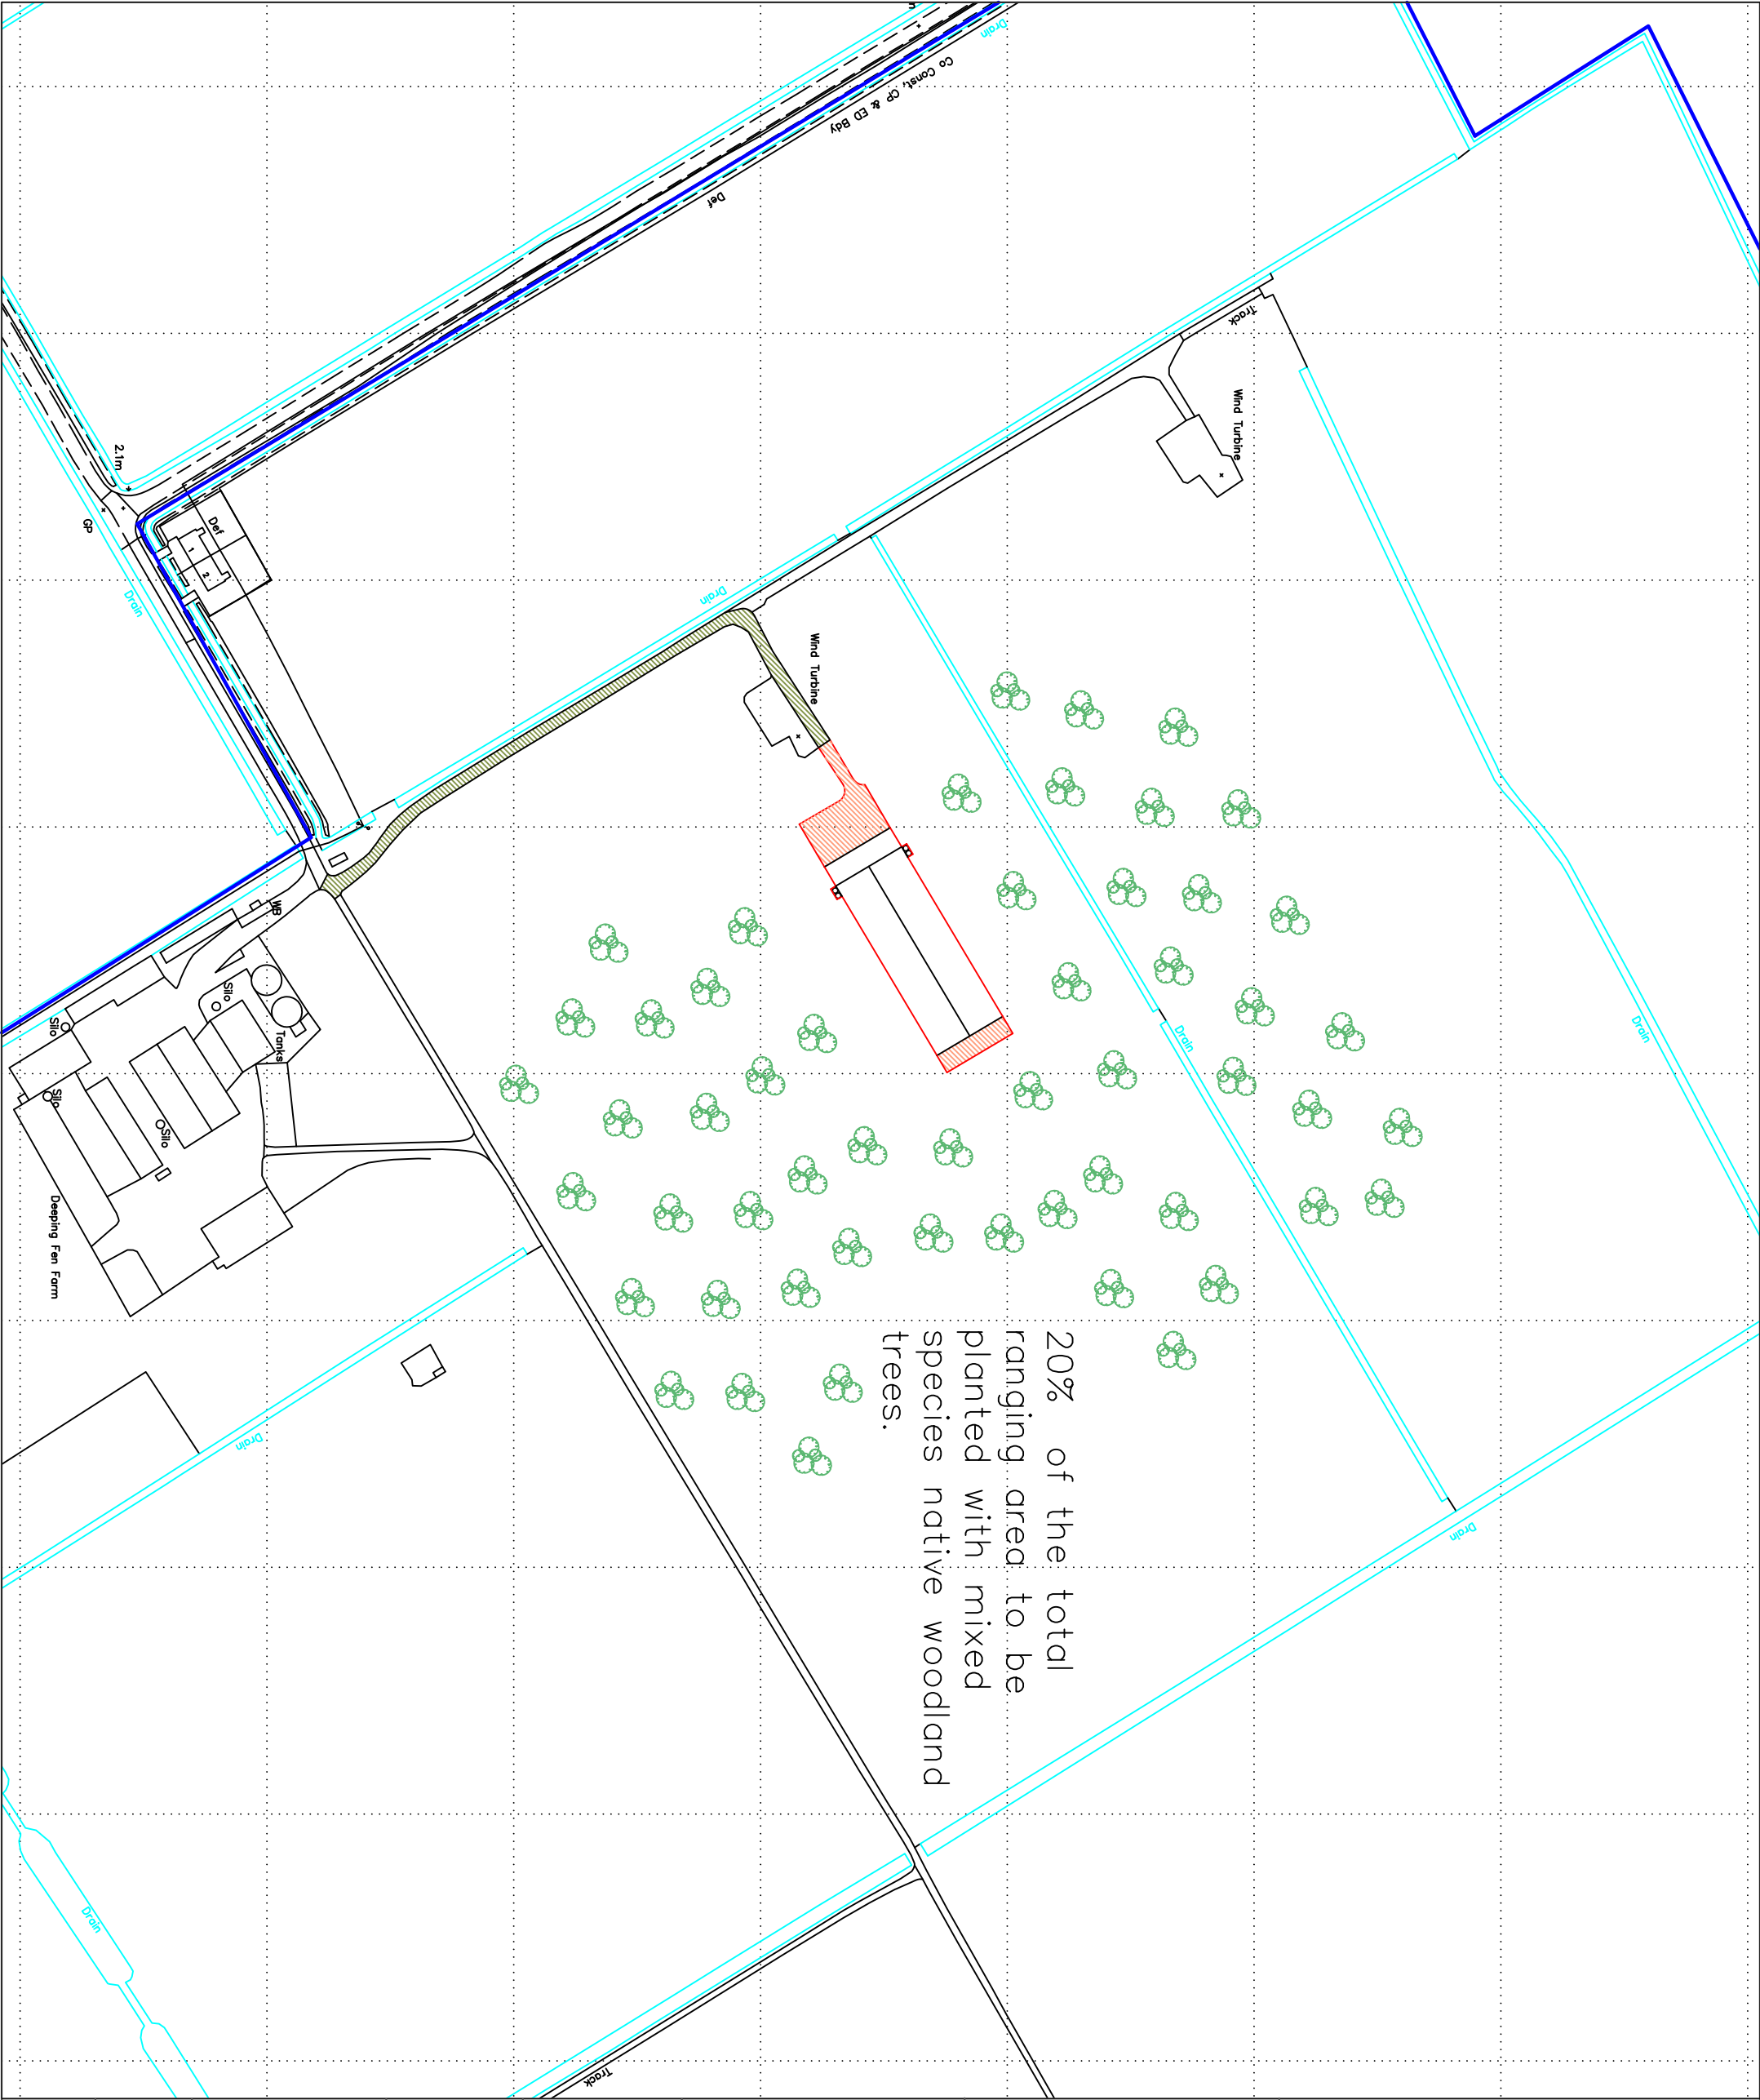

Badger Farm, Willowpit Lane,
Hilton, Derby, DE65 5FN
claire.preston@bowlereggs.co.uk

Applicant
R.P Watts (Baston Fen) Ltd
Vine House Farm
Deeping St Nicholas
Spalding
PE11 3DG

Site Address
Deeping Fen Farm
Baston Outgang Road
Baston Fen
Spalding
PE6 9PU

Drawing
Landscaping and Planting
Proposals

Date
20/ 08/ 18

Project
Construction of a Multi -Tier Free
Range Egg Production Unit

Revision
-
Scale
1:2500

