



Badger Farm, Willowpit Lane,
Hilton, Derby, DE65 5FN

claire.preston@bowlereggs.co.uk

Applicant

R.P Watts (Baston Fen) Ltd
Vine House Farm
Deeping St Nicholas
Spalding
PE11 3DG

Site Address

Deeping Fen Farm
Baston Outgang Road
Baston Fen
Spalding
PE6 9PU

Drawing

Elevations Bird Area

Date

20/ 08/ 18

Project

Construction of a
Multi -Tier Free Range Egg
Production Unit




Revision

-



Scale
1:400

Access to range

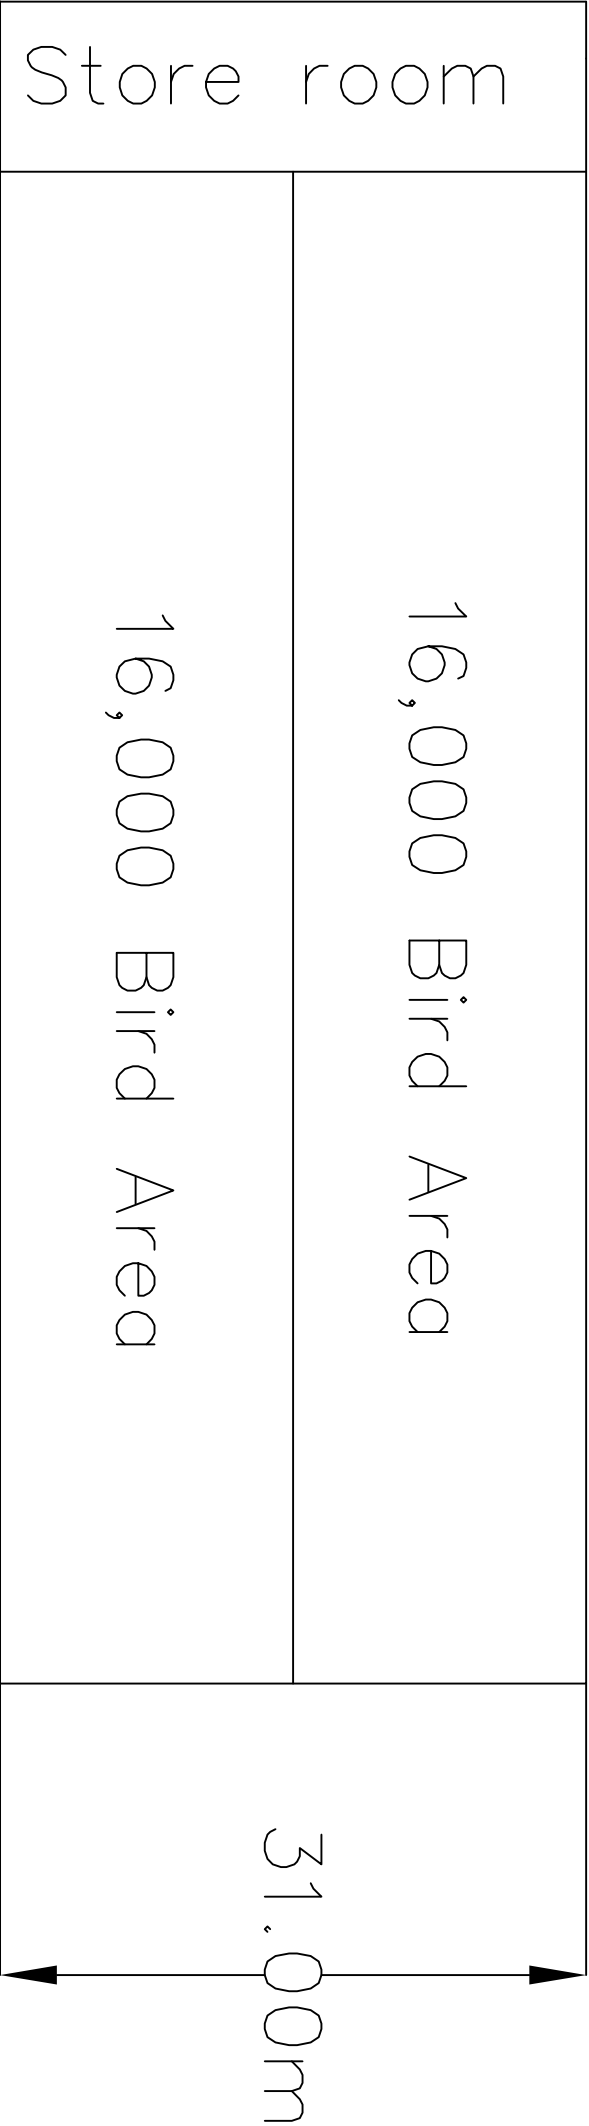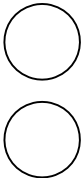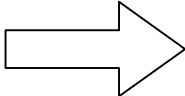

Access to range

