



Badger Farm, Willowpit Lane,
Hilton, Derby, DE65 5FN
claire.preston@bowlereggs.co.uk

Applicant

R.P Watts (Baston Fen) Ltd
Vine House Farm
Deeping St Nicholas
Spalding
PE11 3DG

Site Address

Deeping Fen Farm
Baston Outgang Road
Baston Fen
Spalding
PE6 9PU

Drawing

Elevations Plan

Date

20/ 08/ 18

Project


Construction of a
Multi -Tier Free Range Eggs
Production Unit

Revision

-



North elevation

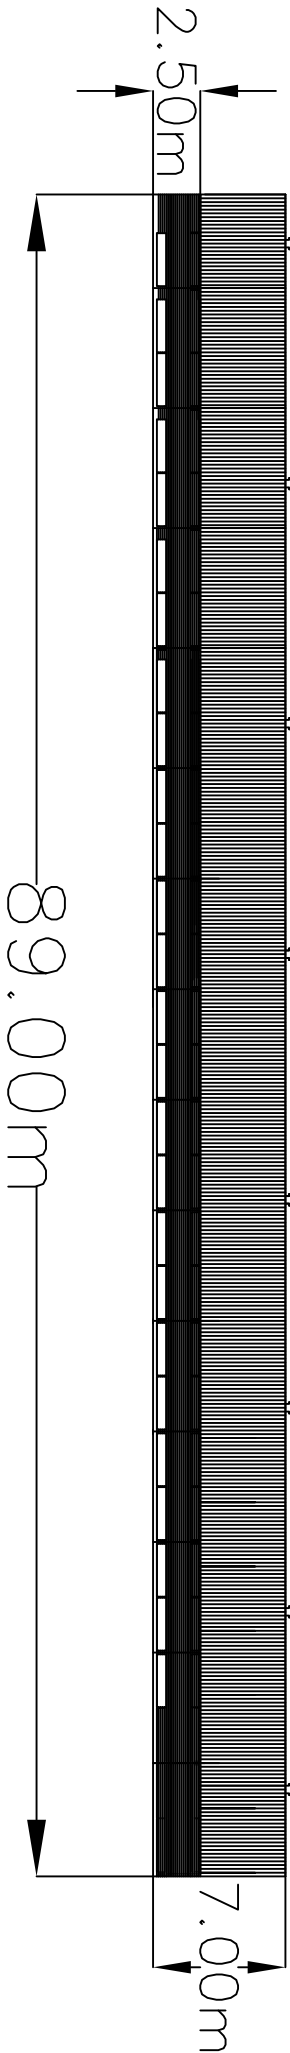

South elevation

