


Notes:-

All dimensions and setting out to be verified prior to work commencing.
All discrepancies to be notified to this office prior to work commencing.
Do not scale off drawing - use figured dimensions only.

Rev.	Revision	Date
a	client revisions	30.9.24
b	client revisions	8.10.24

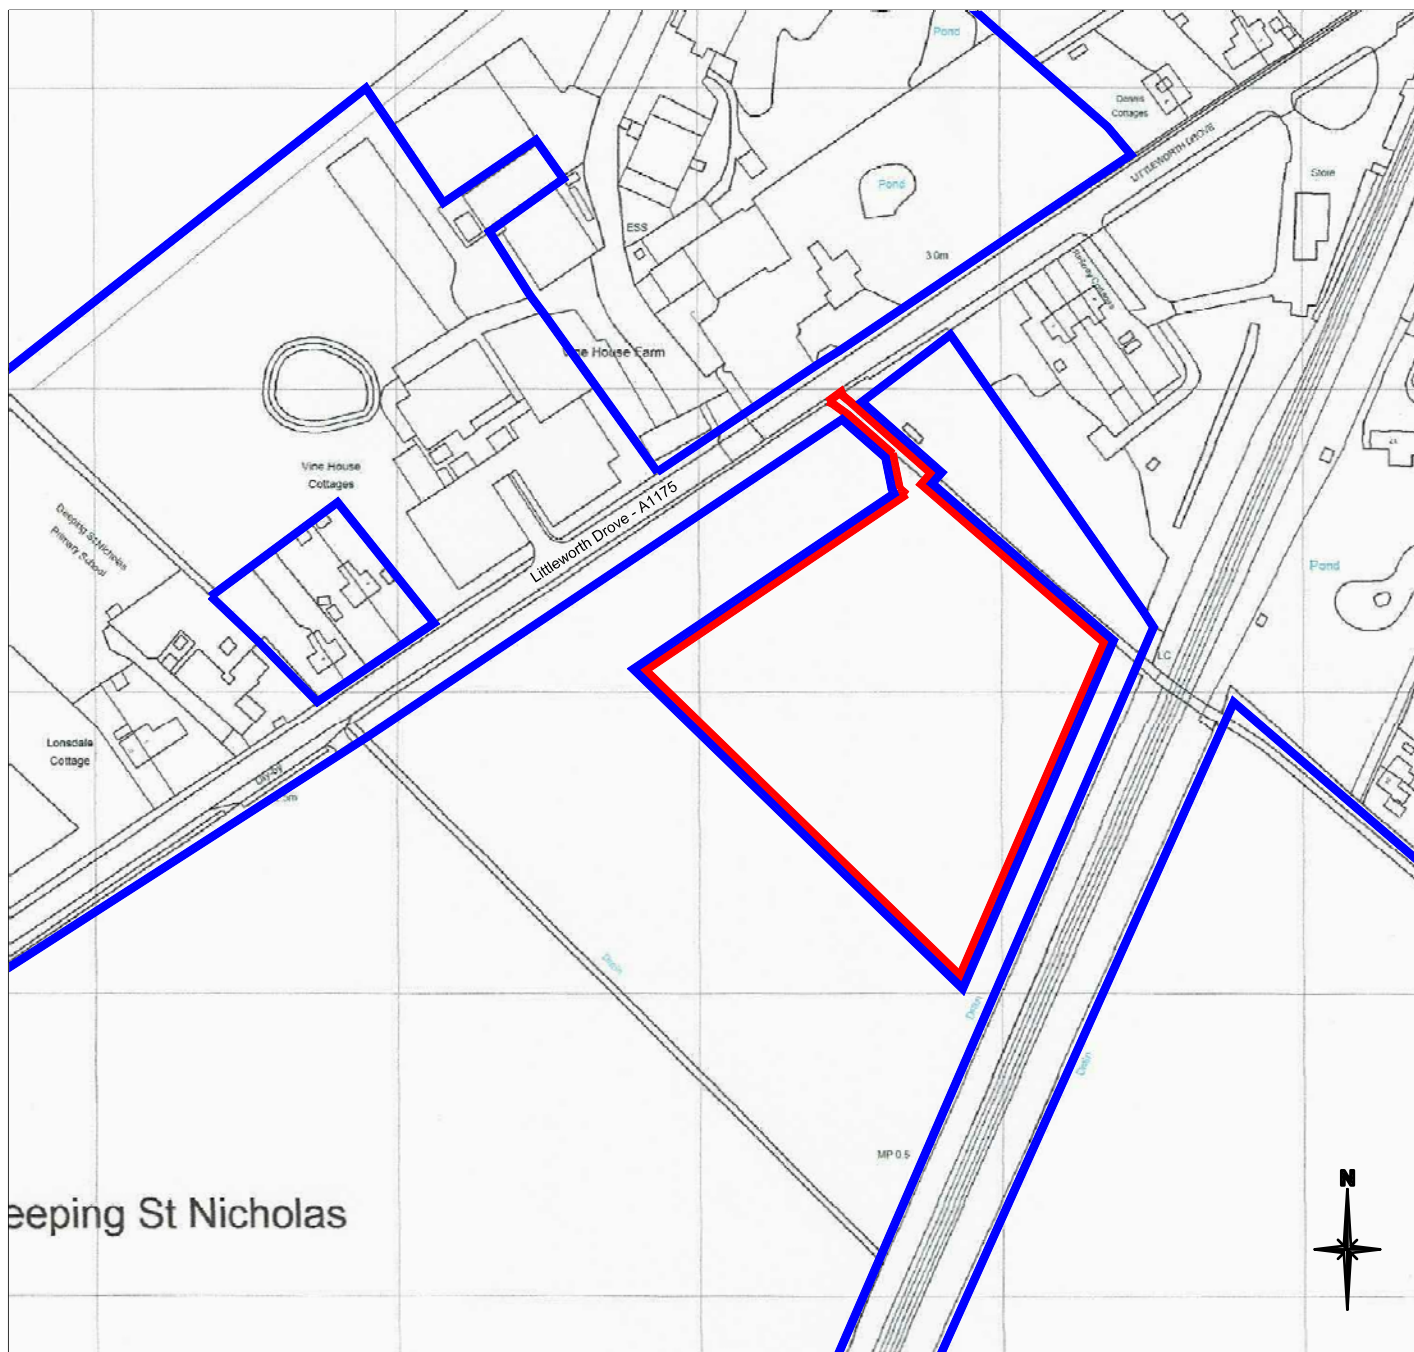

Proposed Dog Exercising Paddock on Land Opposite Vine House Farm Shop and Cafe, Deeping St Nicholas for PN Watts

Evolution
design

architecture ■ design ■ planning

The Studio, Woodmans Cottage, Swinderby Road,
Norton Disney, Lincoln, LN6 9QH
t : 01522 869489 m : 07596 155845
e : evolution4design@btinternet.com w : evolutiondesign.info

Planning drawing status.

OS Plan	drawing.
1:2500 @ A4 scale.	November 2023 date.
515 - V - 1b	drawing no.