
THIS DRAWING IS THE PROPERTY OF PE MA DESIGN CONSULTANCY LIMITED. AND IS ISSUED ON THE CONDITION THAT IT IS NOT REPRODUCED, DISCLOSED OR COPIED TO ANY UNAUTHORISED PERSON IN WHOLE OR PART WITHOUT PRIOR WRITTEN CONSENT.

NO DIMENSIONS ARE TO BE SCALED FROM THIS DRAWING. ALL DIMENSIONS STATED MUST BE VERIFIED ON SITE. THE ARCHITECT MUST BE ADVISED OF ANY DISCREPANCIES PRIOR TO ANY ITEM OF WORK BEING PUT IN HAND.
THIS DRAWING MUST BE READ TOGETHER WITH THE SPECIFICATION, BILL OF QUANTITIES AND RELATED DRAWINGS.

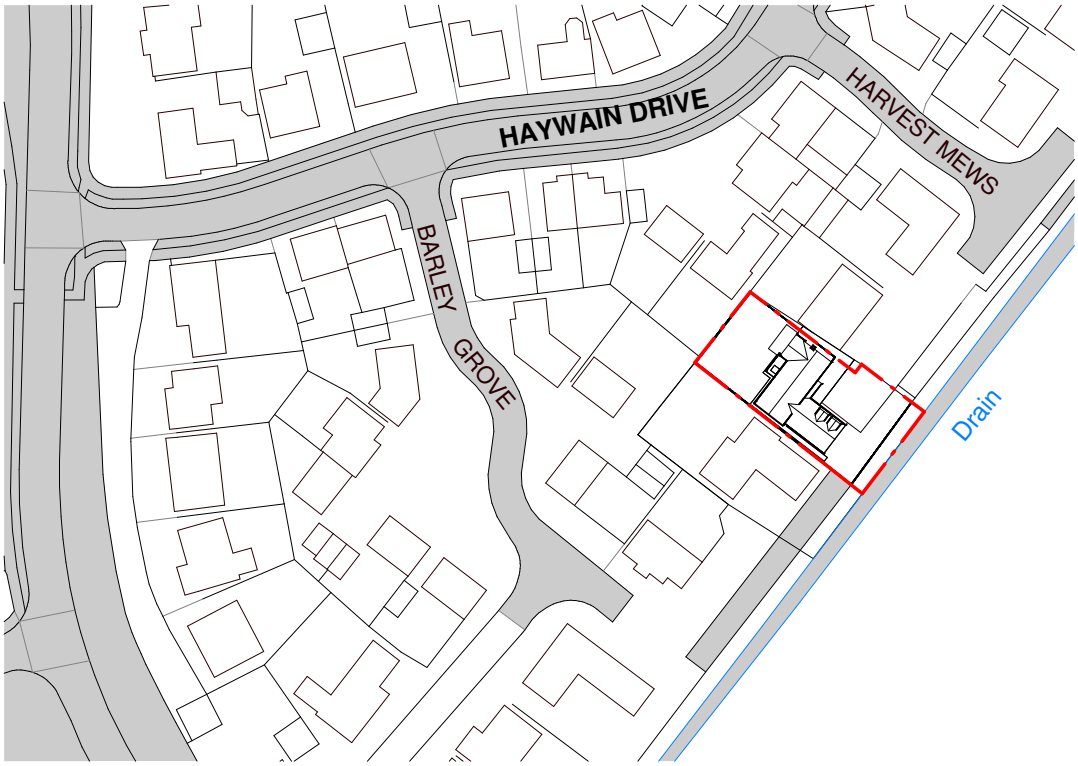

Location Plan

1 : 1250

Site Boundary

Rev	Description	Date

STATUS

PURPOSE OF ISSUE
PLANNING

DESIGNER

PE MA DESIGN CONSULTANCY

CLIENT

Hayley & Patrick Dillon

PROJECT

6 Harvest Mews - Deeping St Nicholas Rear Lean to Extension

TITLE

Location Plan

DRAWN BY	CHECKED BY	DATE
GM	PE MA	06.10.2020

SCALE	SHEET	PATH
1 : 1250	A4	

DRAWING NUMBER
1060 P600

REV

North

Scale 1:1250 0 10 30 60 120m