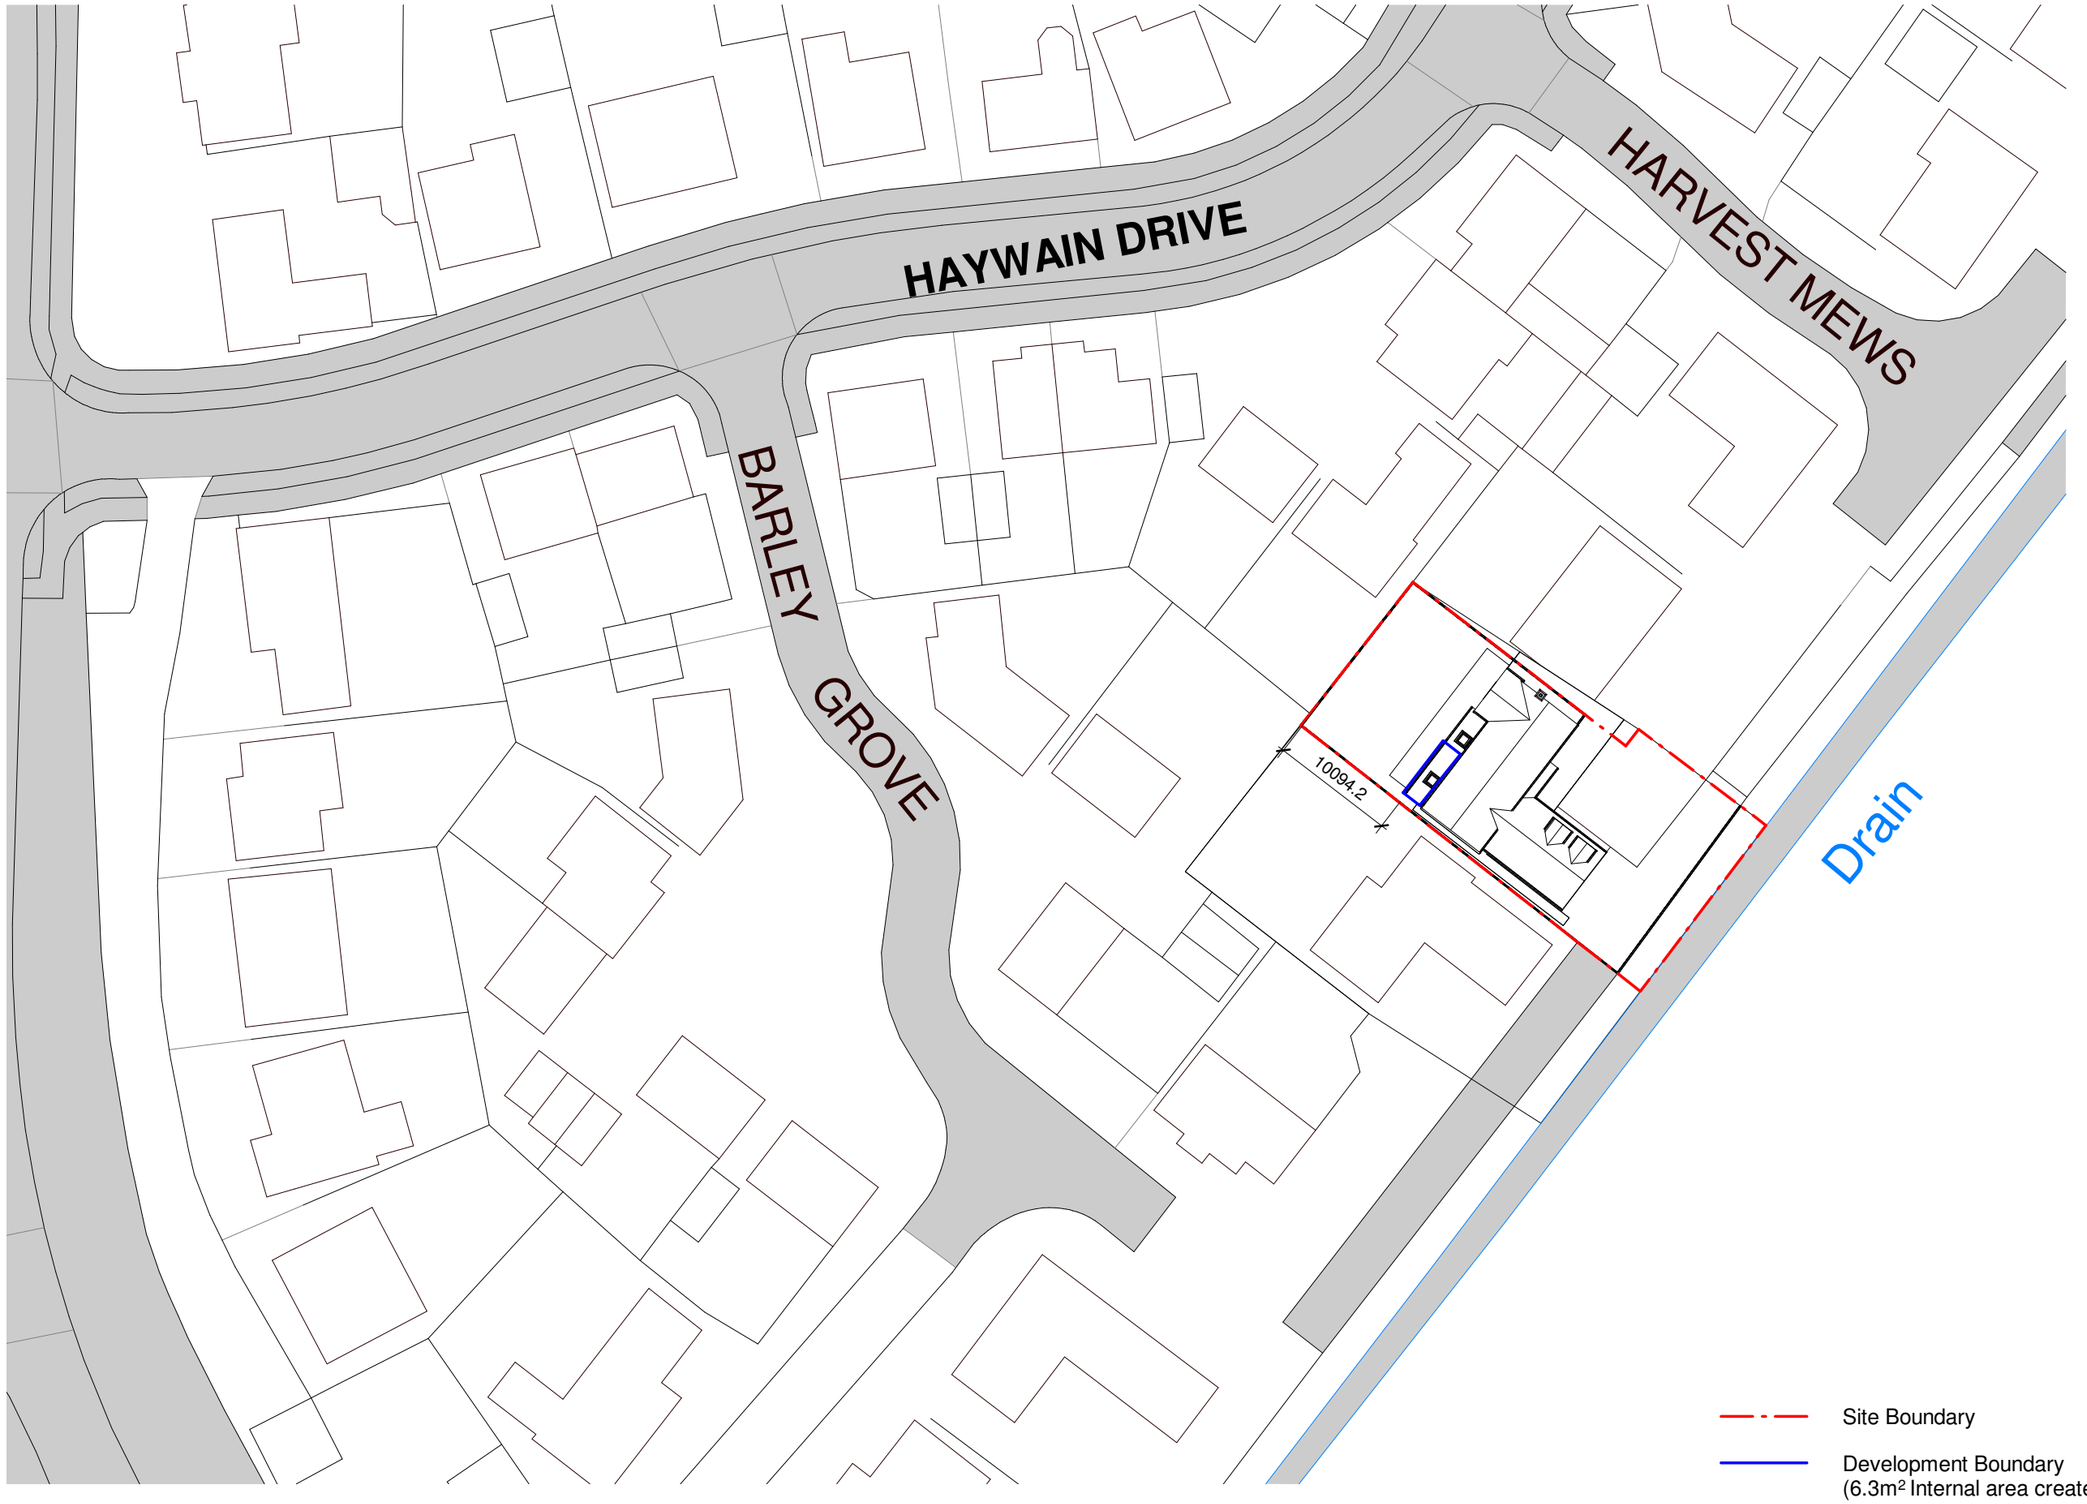


Site Boundary

Development Boundary
(6.3m² Internal area created)

North

Site Block Plan

1 : 500

Scale 1:500 0 5 12.5 25 50m

THIS DRAWING IS THE PROPERTY OF PE MA DESIGN CONSULTANCY LIMITED. AND IS ISSUED ON THE CONDITION THAT IT IS NOT REPRODUCED, DISCLOSED OR COPIED TO ANY UNAUTHORISED PERSON IN WHOLE OR PART WITHOUT PRIOR WRITTEN CONSENT.

NO DIMENSIONS ARE TO BE SCALED FROM THIS DRAWING. ALL DIMENSIONS STATED MUST BE VERIFIED ON SITE. THE DESIGNER MUST BE ADVISED OF ANY DISCREPANCIES PRIOR TO ANY ITEM OF WORK BEING PUT IN HAND.
THIS DRAWING MUST BE READ TOGETHER WITH THE SPECIFICATION, BILL OF QUANTITIES AND RELATED DRAWINGS.

THIS DRAWING IS FOR INFORMATION PURPOSES ONLY AND MUST NOT BE USED FOR CONSTRUCTION.

Rev	Description	Date

STATUS	PURPOSE OF ISSUE PLANNING

DESIGNER

PE.MA DESIGN CONSULTANCY

CLIENT

Hayley & Patrick Dillon

PROJECT

6 Harvest Mews - Deeping St Nicholas Rear Lean to Extension

TITLE

Site Block Plan

DRAWN BY	CHECKED BY	DATE
Author	Checker	10/06/18

SCALE	SHEET	PATH
1 : 500	A3	

DRAWING NUMBER	REV
1060 P601	