

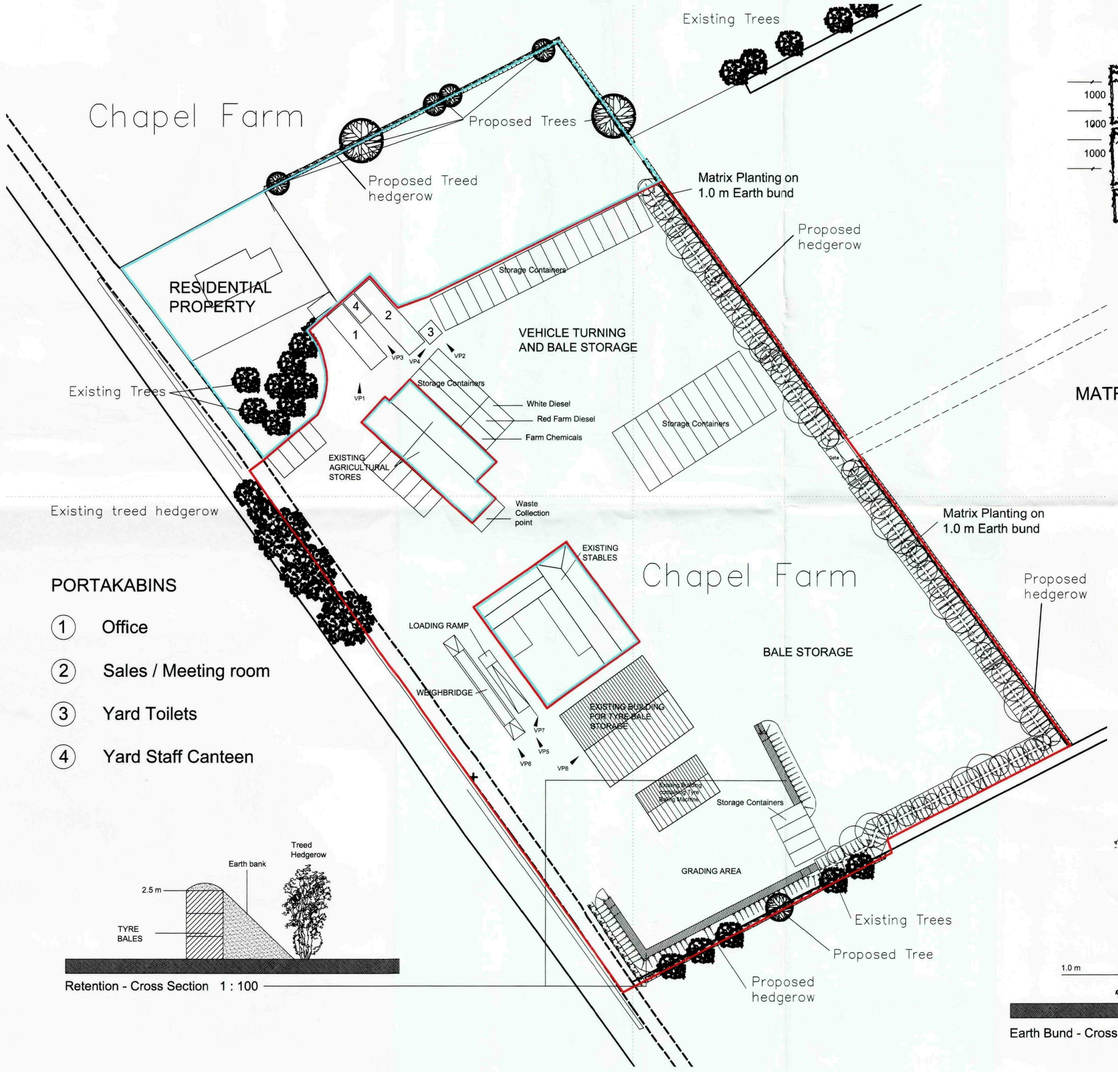


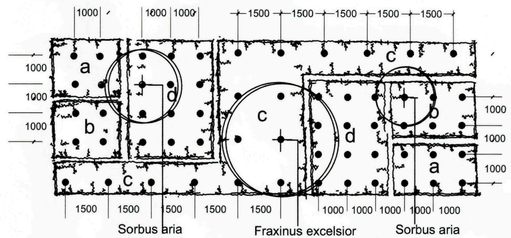

a	Rosa nugosa	40-60 cm	bare root
b	Corylus avellana	40-60 cm	bare root
c	Prunus laurocerasus	30-40 cm	container grown
d	Cornus alba 'elegantissima	40-60 cm	bare root

MATRIX PLANTING 1 : 100

N

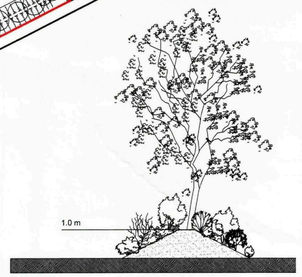

Earth Bund - Cross Section 1 : 10

SHDC
Planning & Development
19 NOV 2009
Ref: 09/04/09

THIS DRAWING IS FOR THE PURPOSE OF OBTAINING PLANNING PERMISSION ONLY

Rev.	By	Notes	Date
F	GJ	Blue Boundary added	11/11/09
E	GJ	Boundary treatment / Bund Cross section	16/10/09
D	GJ	Minor ammendments and additions	15/10/09
C	GJ	Clients comments	12/10/09
B	GJ	Clients comments	14/08/09
A	GJ	Clients comments	10/08/09


rdc
Robert Doughty Consultancy
32 High Street, Helpringham
Sleaford, Lincolnshire NG34 0RA
Tel: 01529 421646
Fax: 01529 421356
Email: admin@rdc-landplan.co.uk
Web: www.rdc-landplan.co.uk


Client: FCM LOGISTICS (TYRES) LTD			
Project: Tyre Baling Depot , Deeping St. Nicholas .			
Drawing title: Site Layout			
Drawing No. 936 -01-SL01	Rev. F	Drawn GJ	
Scale 1 : 500 , 1 : 100 .	Date 26 / 02 / 2009	Checked	

All measurements should be checked against on site conditions and any discrepancies should be brought to the attention of the Robert Doughty Consultancy.

P:\Projects\900-999\936 FCM Logistics (Tyres) Ltd\936-1 planning application-change of use to tyre baling depot\CAD Files\00-RDC Drawings\Current\936-1-SL01.dwg, 12/11/2009 09:38:49

P:\Projects\900-999\936 FCM Logistics (Tyres) Ltd\936-1 planning application-change of use to tyre baling depot\CAD Files\00-RDC Drawings\Current\936-1-SL01.dwg, 12/11/2009 10:04:50

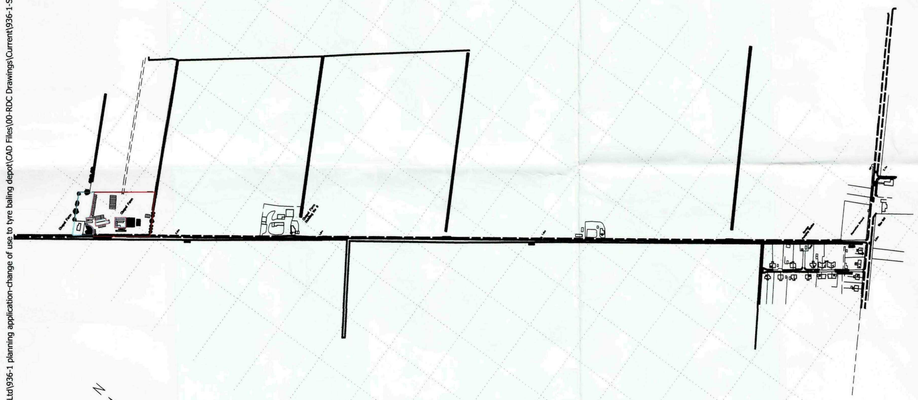

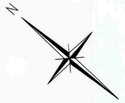

Reproduced from Ordnance Survey Map with the permission
of the controller of HM Stationery Office.
Crown Copyright reserved
Robert Doughty Consultancy Licence No. 100010613

SHDC
Planning & Development
19 NOV 2009
Ref: 0904-09

THIS DRAWING IS FOR THE
PURPOSE OF OBTAINING
PLANNING PERMISSION ONLY

Rev.	By	Notes	Date
B	GJ	Blue / Red Boundary added	11/11/09
A	GJ	Boundary / Bunding amendments	16/10/09

rdc
Robert Doughty Consultancy
32 High Street, Heiringham
Sleaford, Lincolnshire NG34 ORA
Tel: 01529 421640
Fax: 01529 421568
Email: admin@rdc-landplan.co.uk
Web: www.rdc-landplan.co.uk

Client:
FCM LOGISTICS (TYRES) LTD

Project:
Tyre Baling Depot , Deeping St. Nicholas .

Drawing title:
Location

Drawing No.	Rev.	Drawn
936 / 1 / L01	B	GJ
Scale	Date	Checked
1 : 5,000	14 / 10 / 2009	

All measurements should be checked against on site conditions and any discrepancies should be brought to the attention of the Robert Doughty Consultancy