
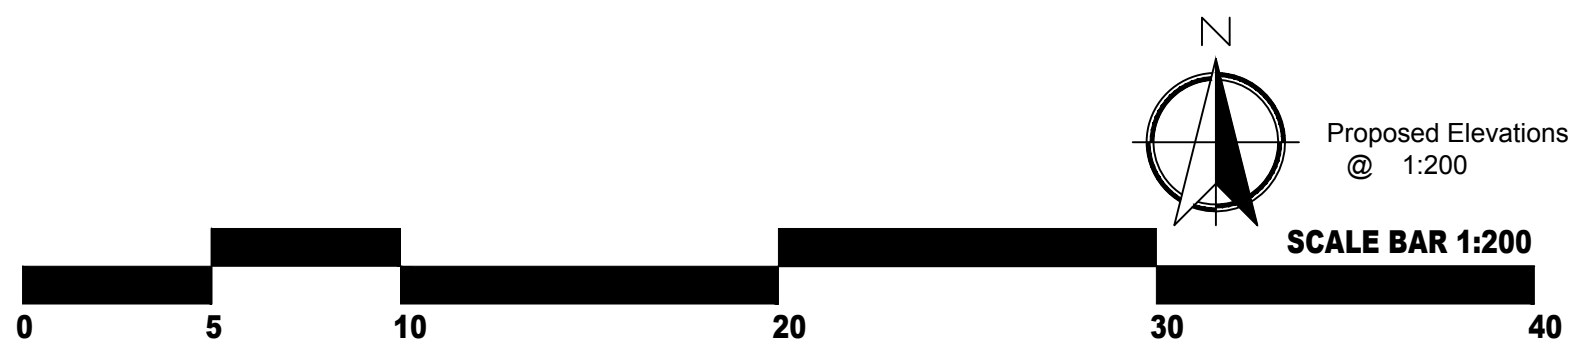


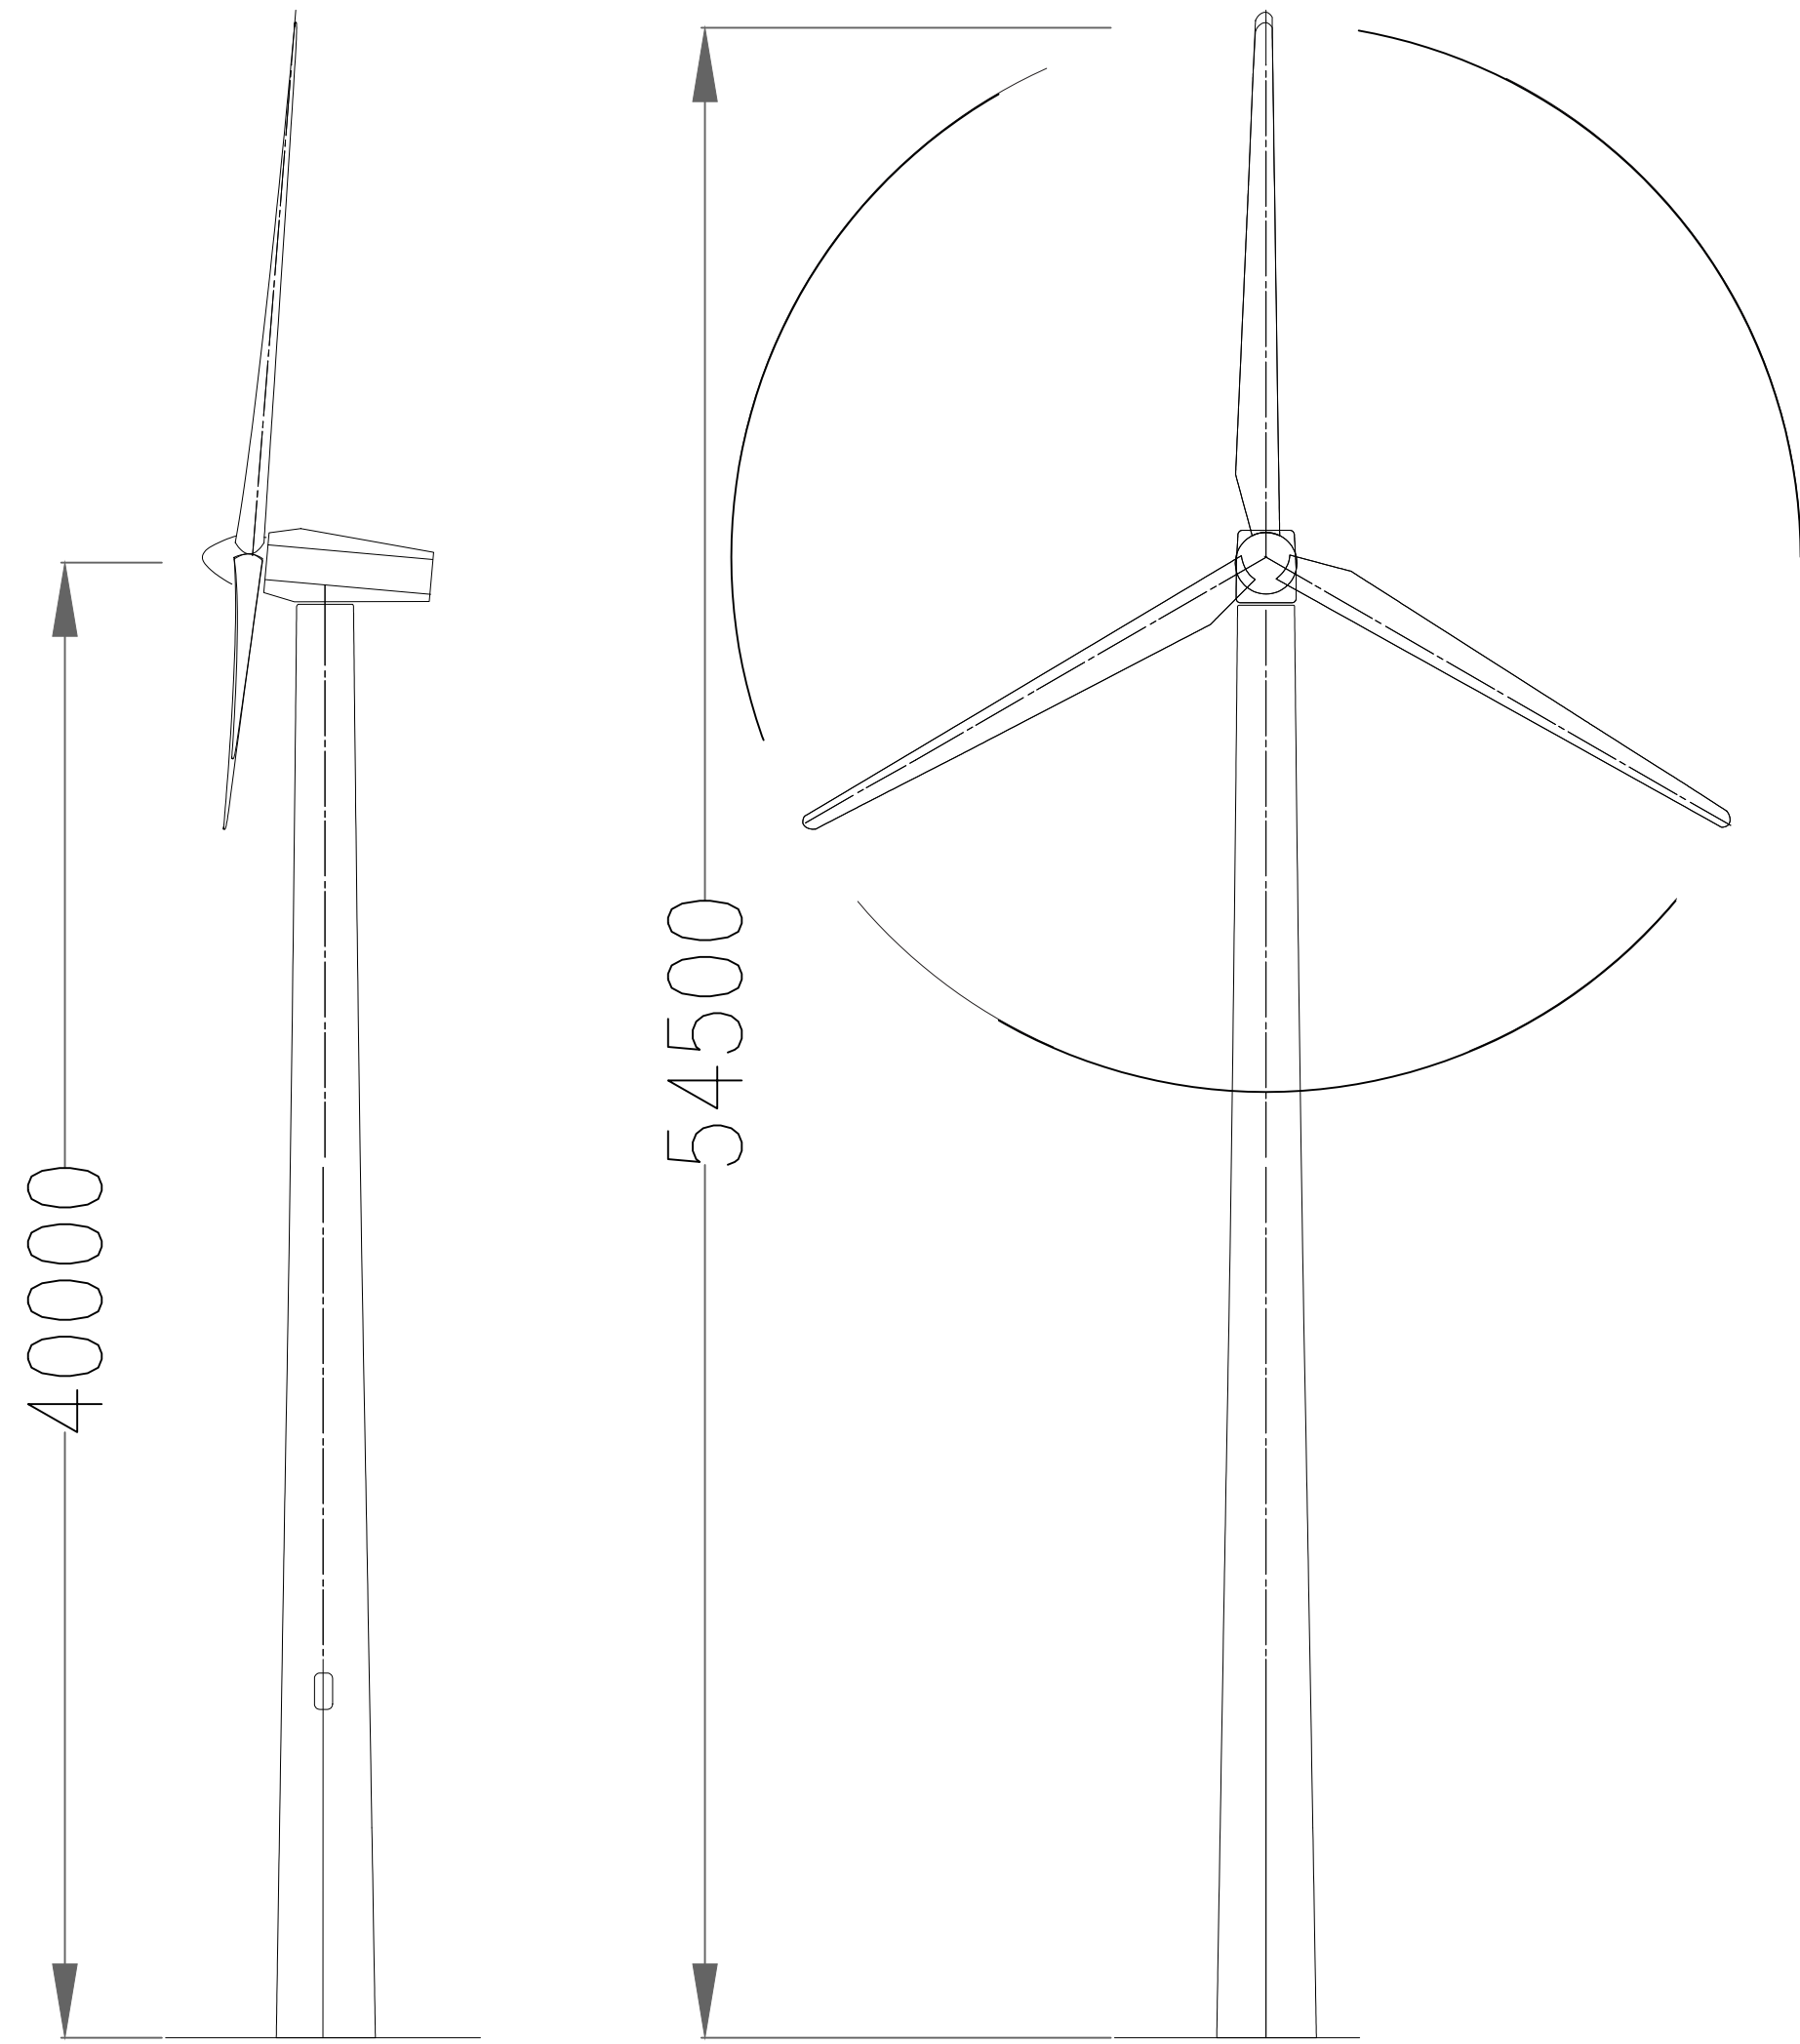

Drawing
Proposed Elevations - A1

Station Farm Offices, Wansford Road, Nafferton,
Driffield, East Yorkshire, YO25 8NJ
T : 01377 253363
E : ian@harrisonpick.co.uk
sam@harrisonpick.co.uk
W : www.harrisonpick.co.uk

Project
Ed Whitfield - Replacement Turbine

Scale	1:200	@ A1
Drw No.	EW020726	Rev: -
Drawn by:	J T	Date: July 2026

The drawing is the copyright of Harrison Pick Ltd and should not be altered, copied or reproduced without written consent.