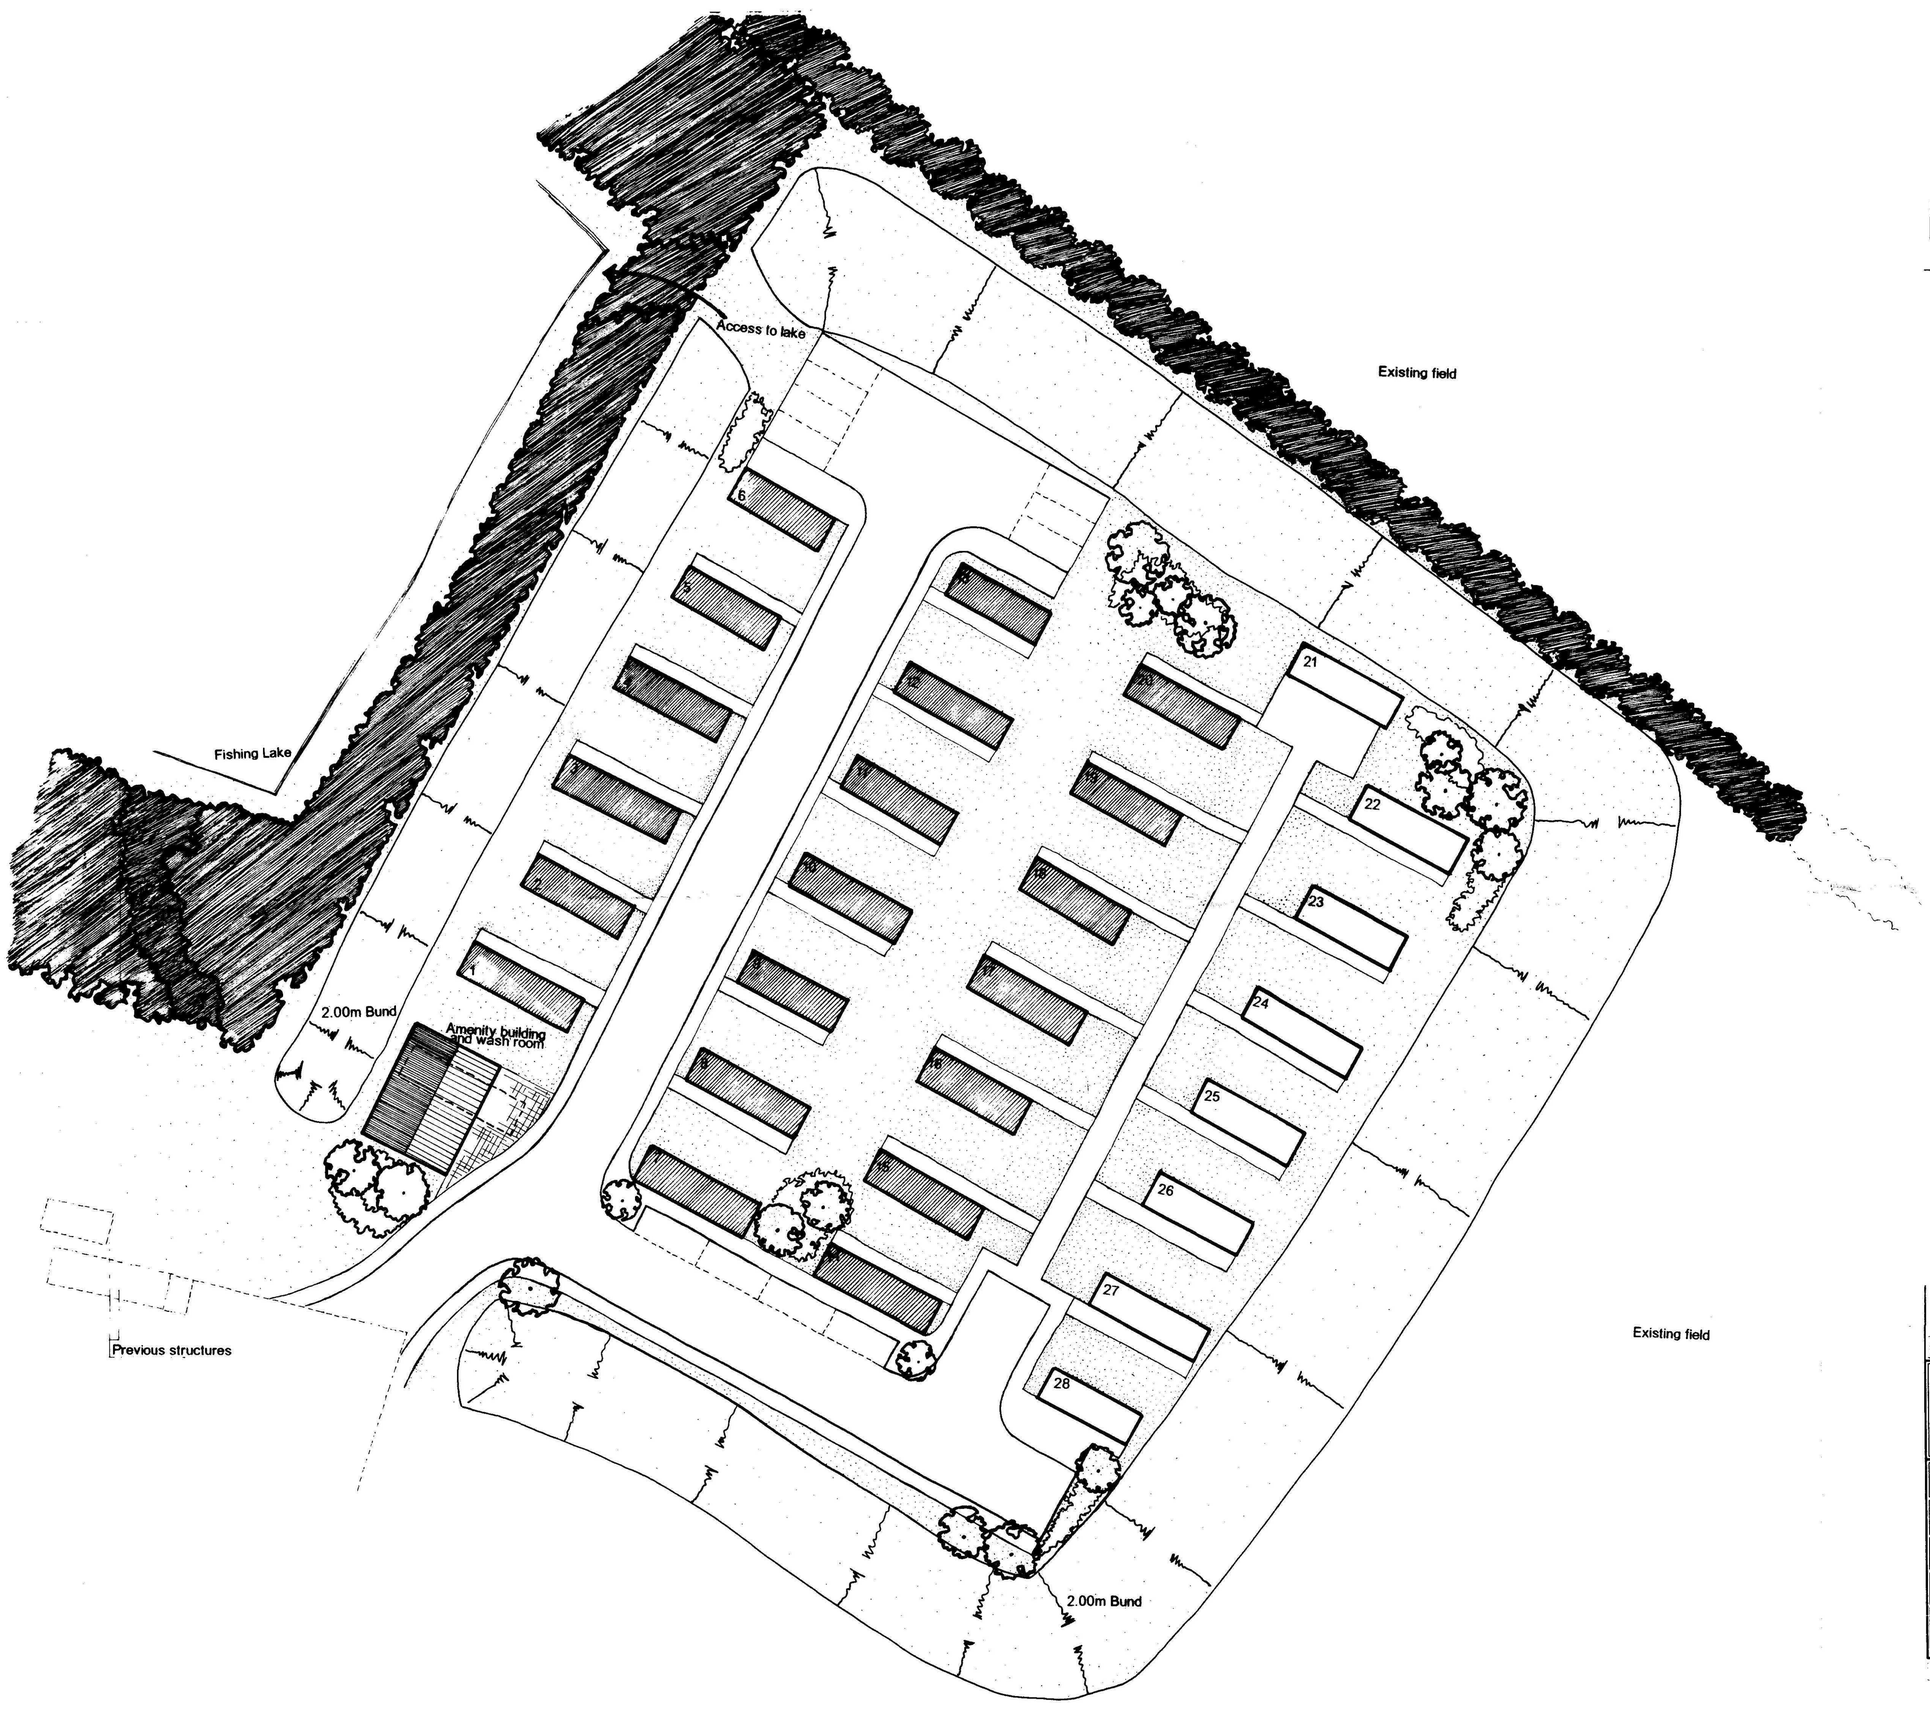

Key

- Existing vegetation to be retained
- Proposed shrub areaa
- Grassed area
- Existing Mobile Home
- Proposed Mobile Home
- Mobile Home to be removed

NORTH

PLANNING DEPARTMENT
29 JUN 2006
0912/06

DRAWING
28 JUN 2006
ISSUED

Rev.	By	Notes	Date
A	FG	Changes in the amenity building place	12/05

THE ROBERT DOUGHTY CONSULTANCY LIMITED
TOWN AND COUNTRY PLANNING-LANDSCAPE ARCHITECTURE
32 High Street, Helpringham, Sleaford, Lincolnshire, NG34 0RA
Tel: (01529) 421646 Fax: (01529) 421358
Website: www.rdc-landplan.co.uk
E mail: admin@rdc-landplan.co.uk

Client: Mr J Turner

Project: Use of Land for Stationary mobile homes

Drawing title: Site Proposal

Job No.	Drawing No.	Rev.	Drawn
739/1	SP01	A	FG
Scale: 1:250		Date: December 2005	Checked

DO NOT SCALE from this drawing. All measurements should be checked against on site conditions and any discrepancies should be brought to the attention of the Robert Doughty Consultancy.