

Front Elevation

Side Elevation

Rear Elevation

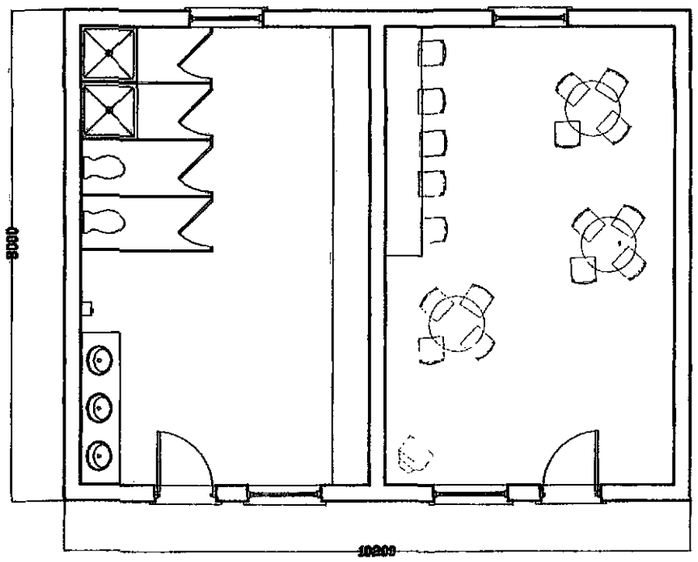

Floor Plan

SPALDING
PLANNING & DEVELOPMENT
29 JUN 2006
Ref. 0912/06

DRAWING

28 JUN 2006

ISSUED

Rev.	By	Notes	Date

rdc
Robert Doughty Consultancy
32 High Street, Helpringham
Sleaford, Lincolnshire NG34 0RA
Tel: 01529 421646
Fax: 01529 421958
Email: admin@rdc-landplan.co.uk
Web: www.rdc-landplan.co.uk

Client: Spalding Recycling & Spalding Pallets

Project: Use of Land for Stationary Mobile Homes

Drawing title: Design Sheet

Job No.	Drawing No.	Rev.	Drawn
739-1	DS01		KTC
Scale 1:100		Date 15-03-06	Checked

DO NOT SCALE from this drawing. All measurements should be checked against on site conditions and any discrepancies should be brought to the attention of the Robert Doughty Consultancy.