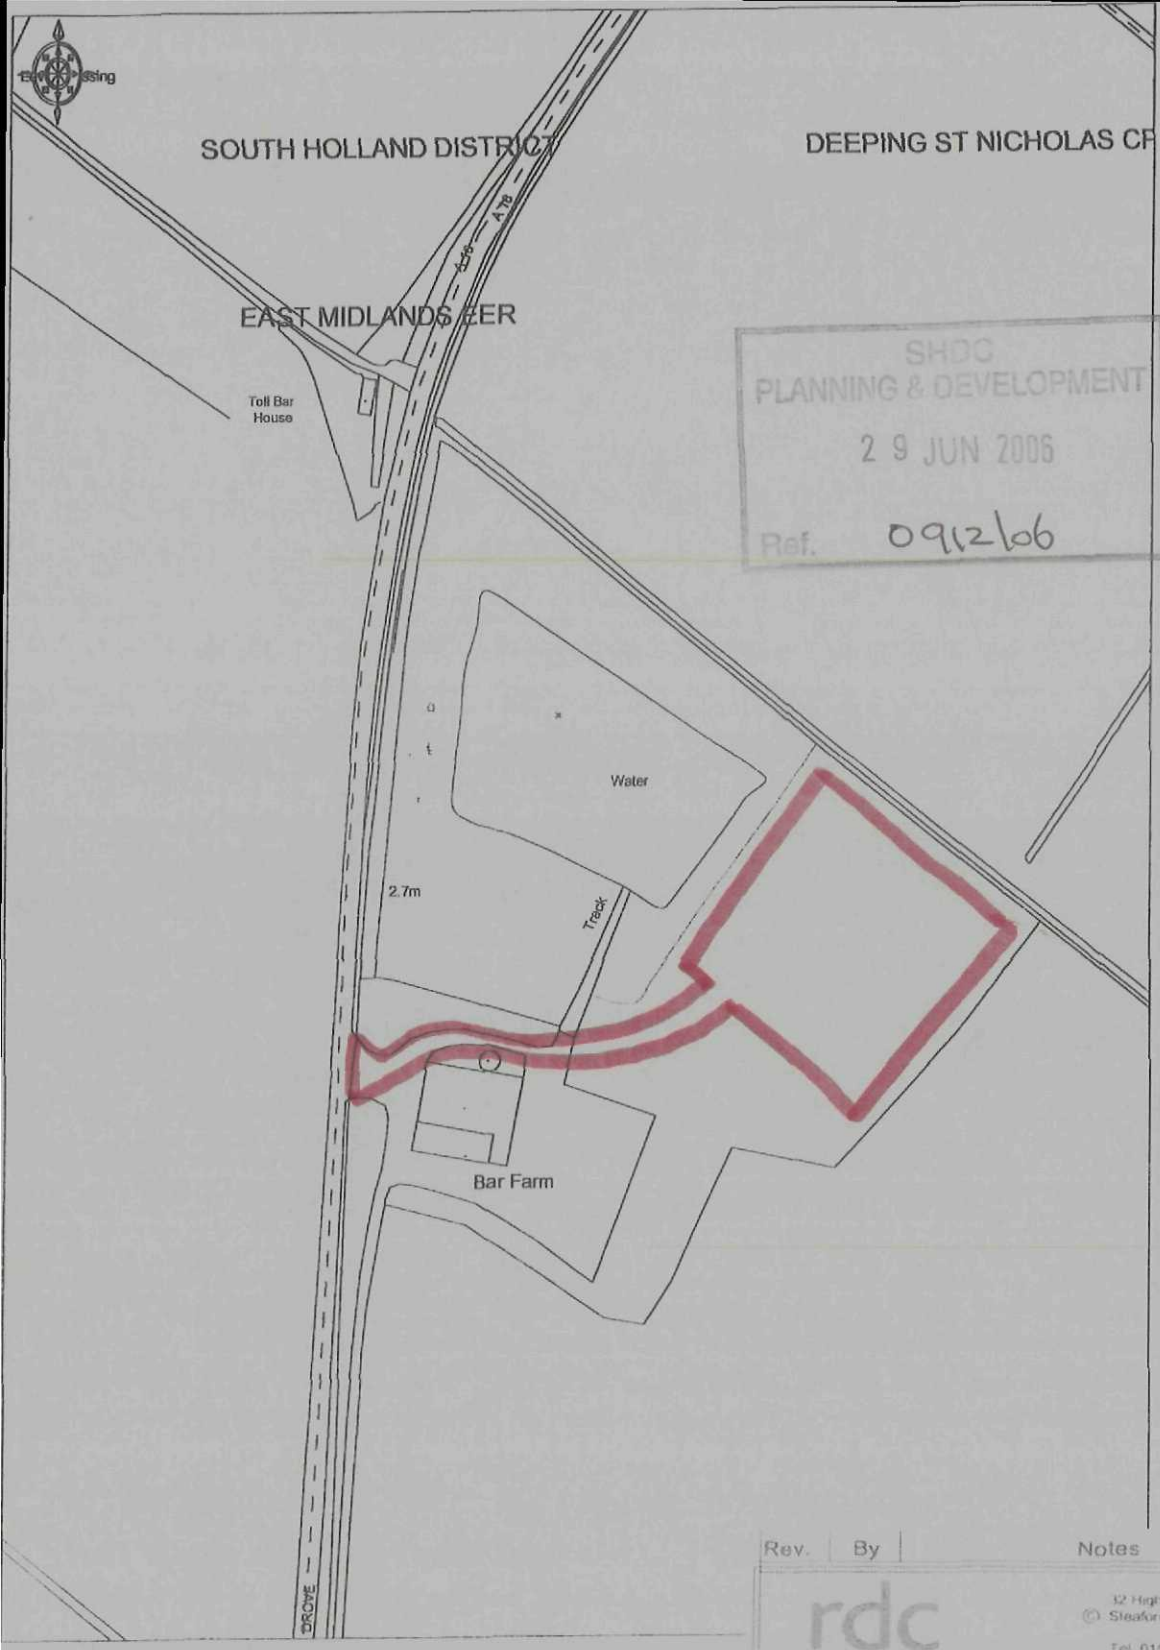

SHDC
PLANNING & DEVELOPMENT
2 9 JUN 2006
Ref. 0912/06

Rev.	By	Notes	Date

rdc
Robert Doughty Consultancy
12 High Street, Helpringham
Sleaford, Lincolnshire NG34 0RA
Tel: 01529 421646
Fax: 01529 421358
Email: admin@rdc-landplan.co.uk
Web: www.rdc-landplan.co.uk

DRAWING
2 8 JUN 2006
ISSUED

Client: **Spalding Recycling & Spalding Pallets Ltd**			
Project: **Barr Farm, Deeping St Nicholas**			
Drawing Title: **Location Plan**			
Job No: **739/1**	Drawing No: **LP01**	Rev:	Drawn: **SWB**
Scale **1:2500**		Date: **March 2006**	Checked:

Reproduced from the Ordnance Survey 1:2500 map with the permission of the Controller of HM Stationary Office, Crown Copyright reserved. Robert Doughty Consultancy Limited License Number AR 100010613.