


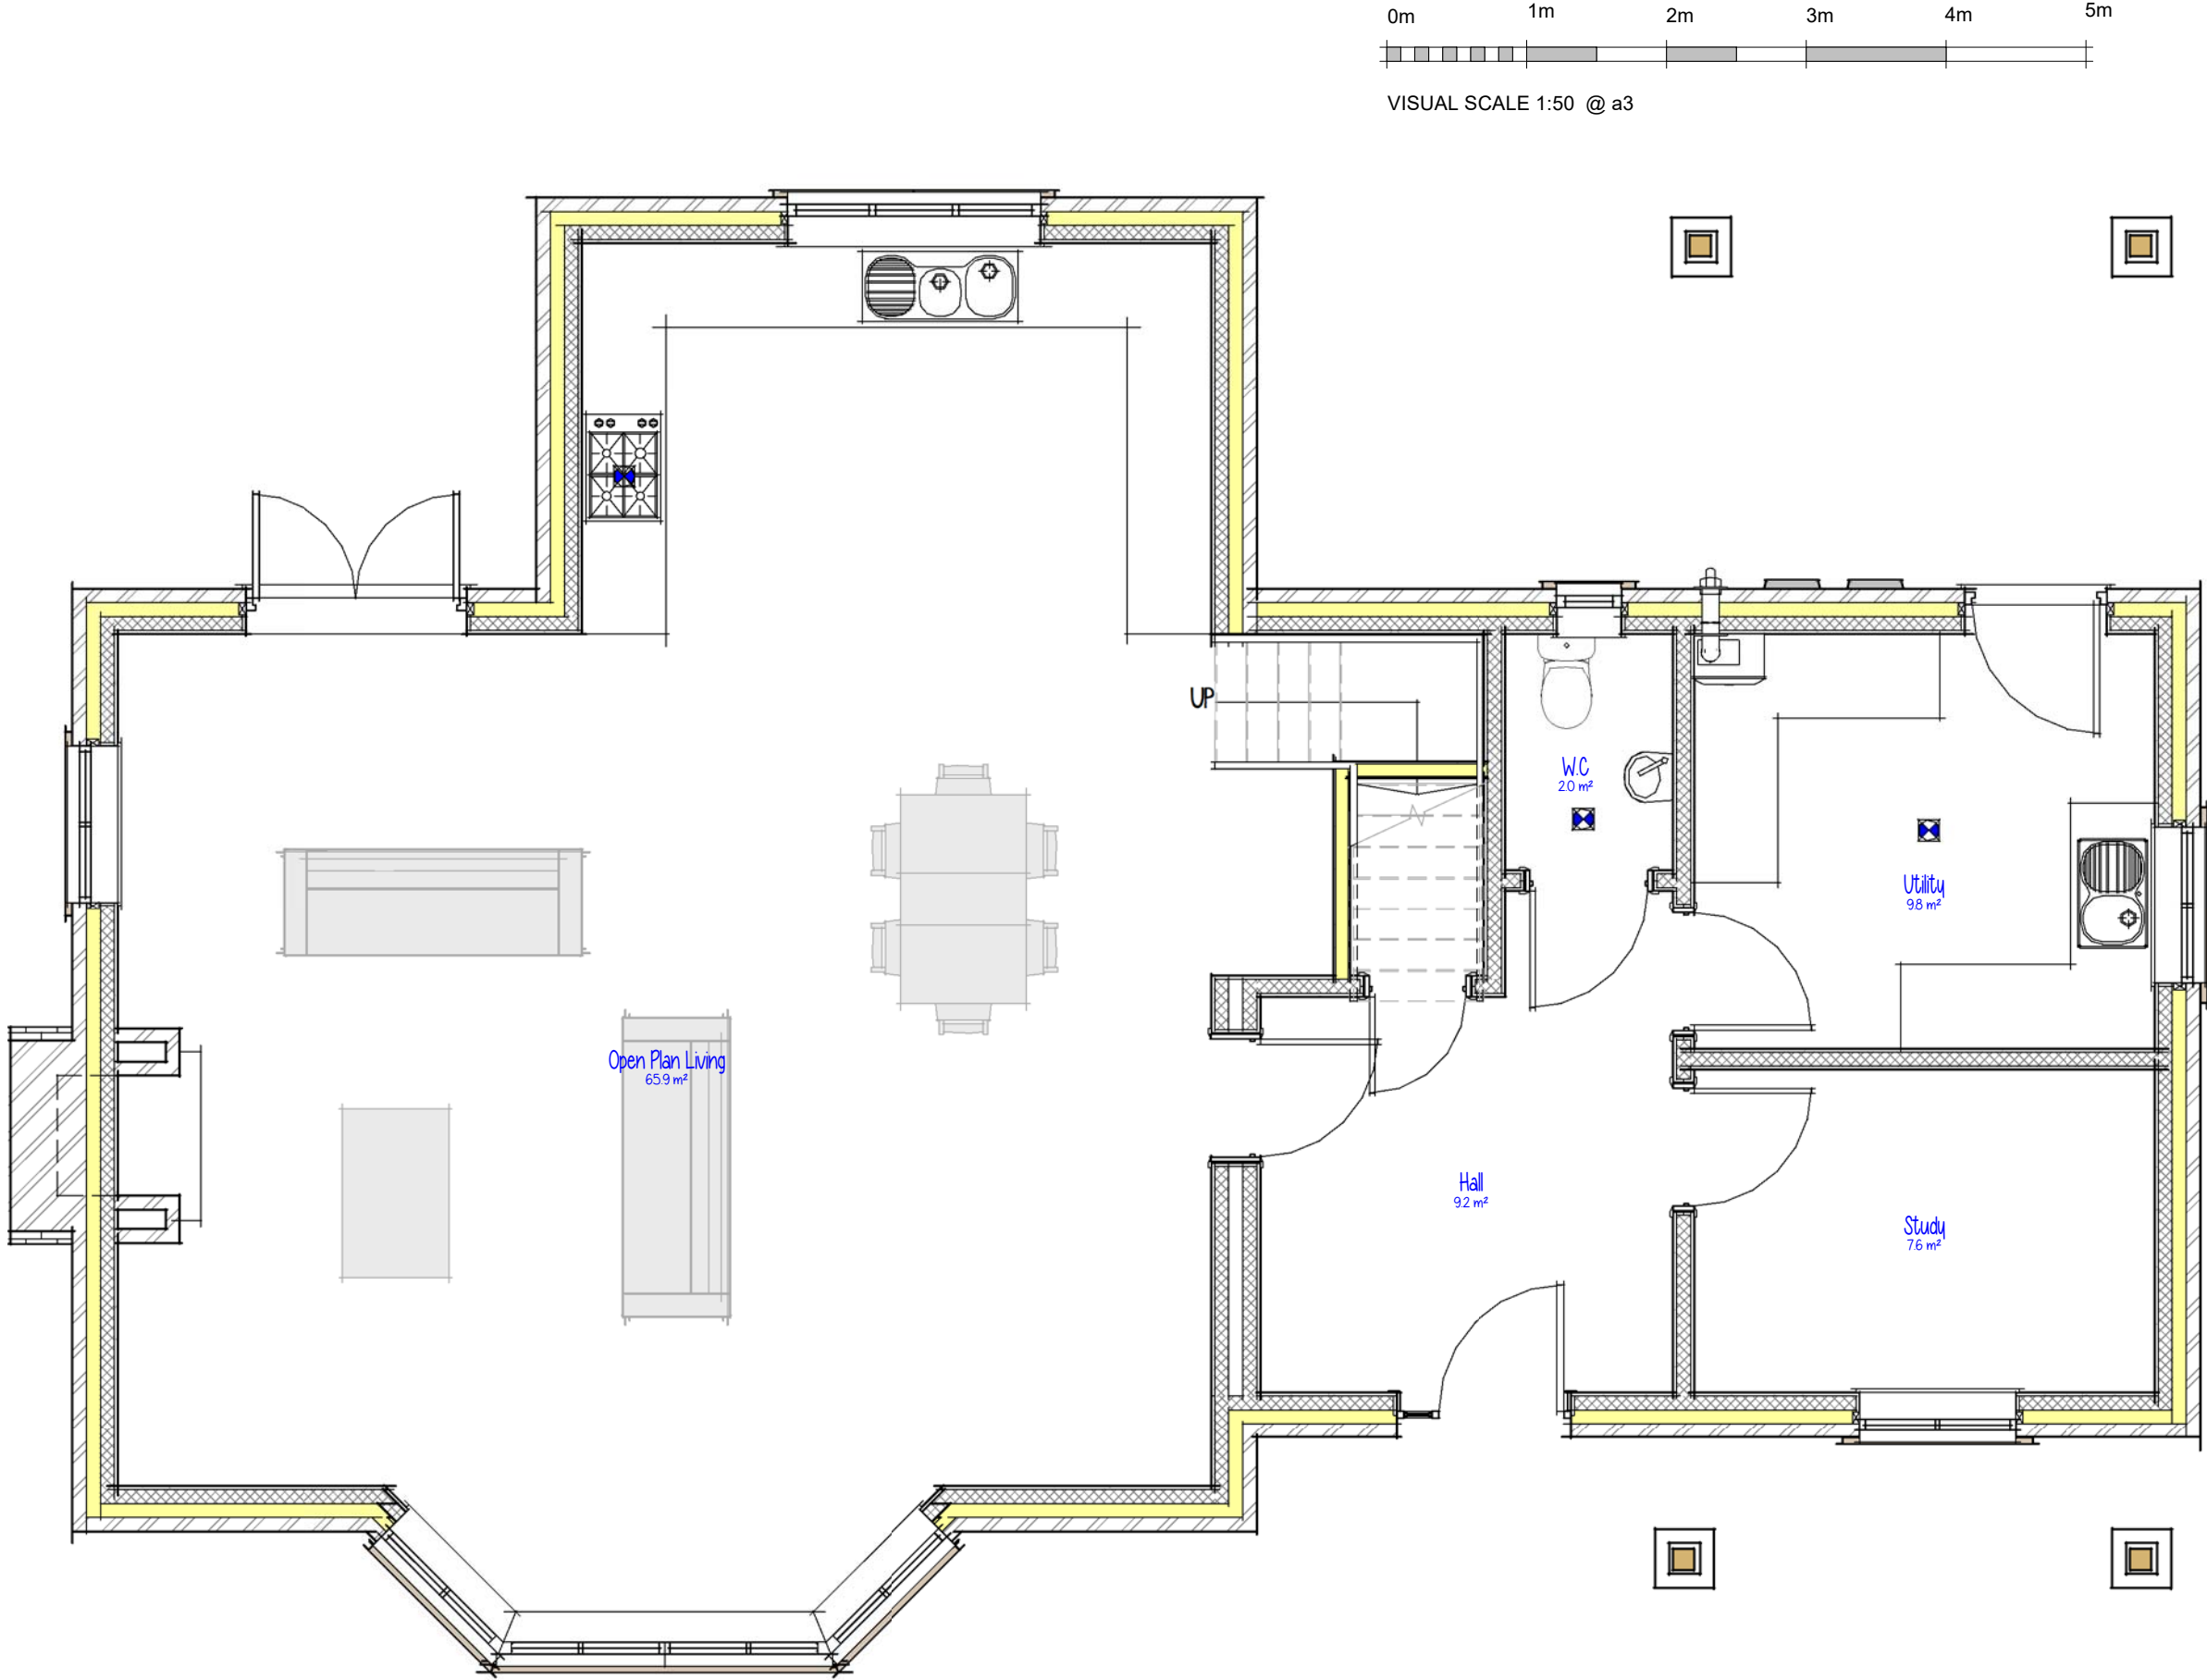

Proposed G.F. Layout

Drg No 3081 - 04 rev C

