


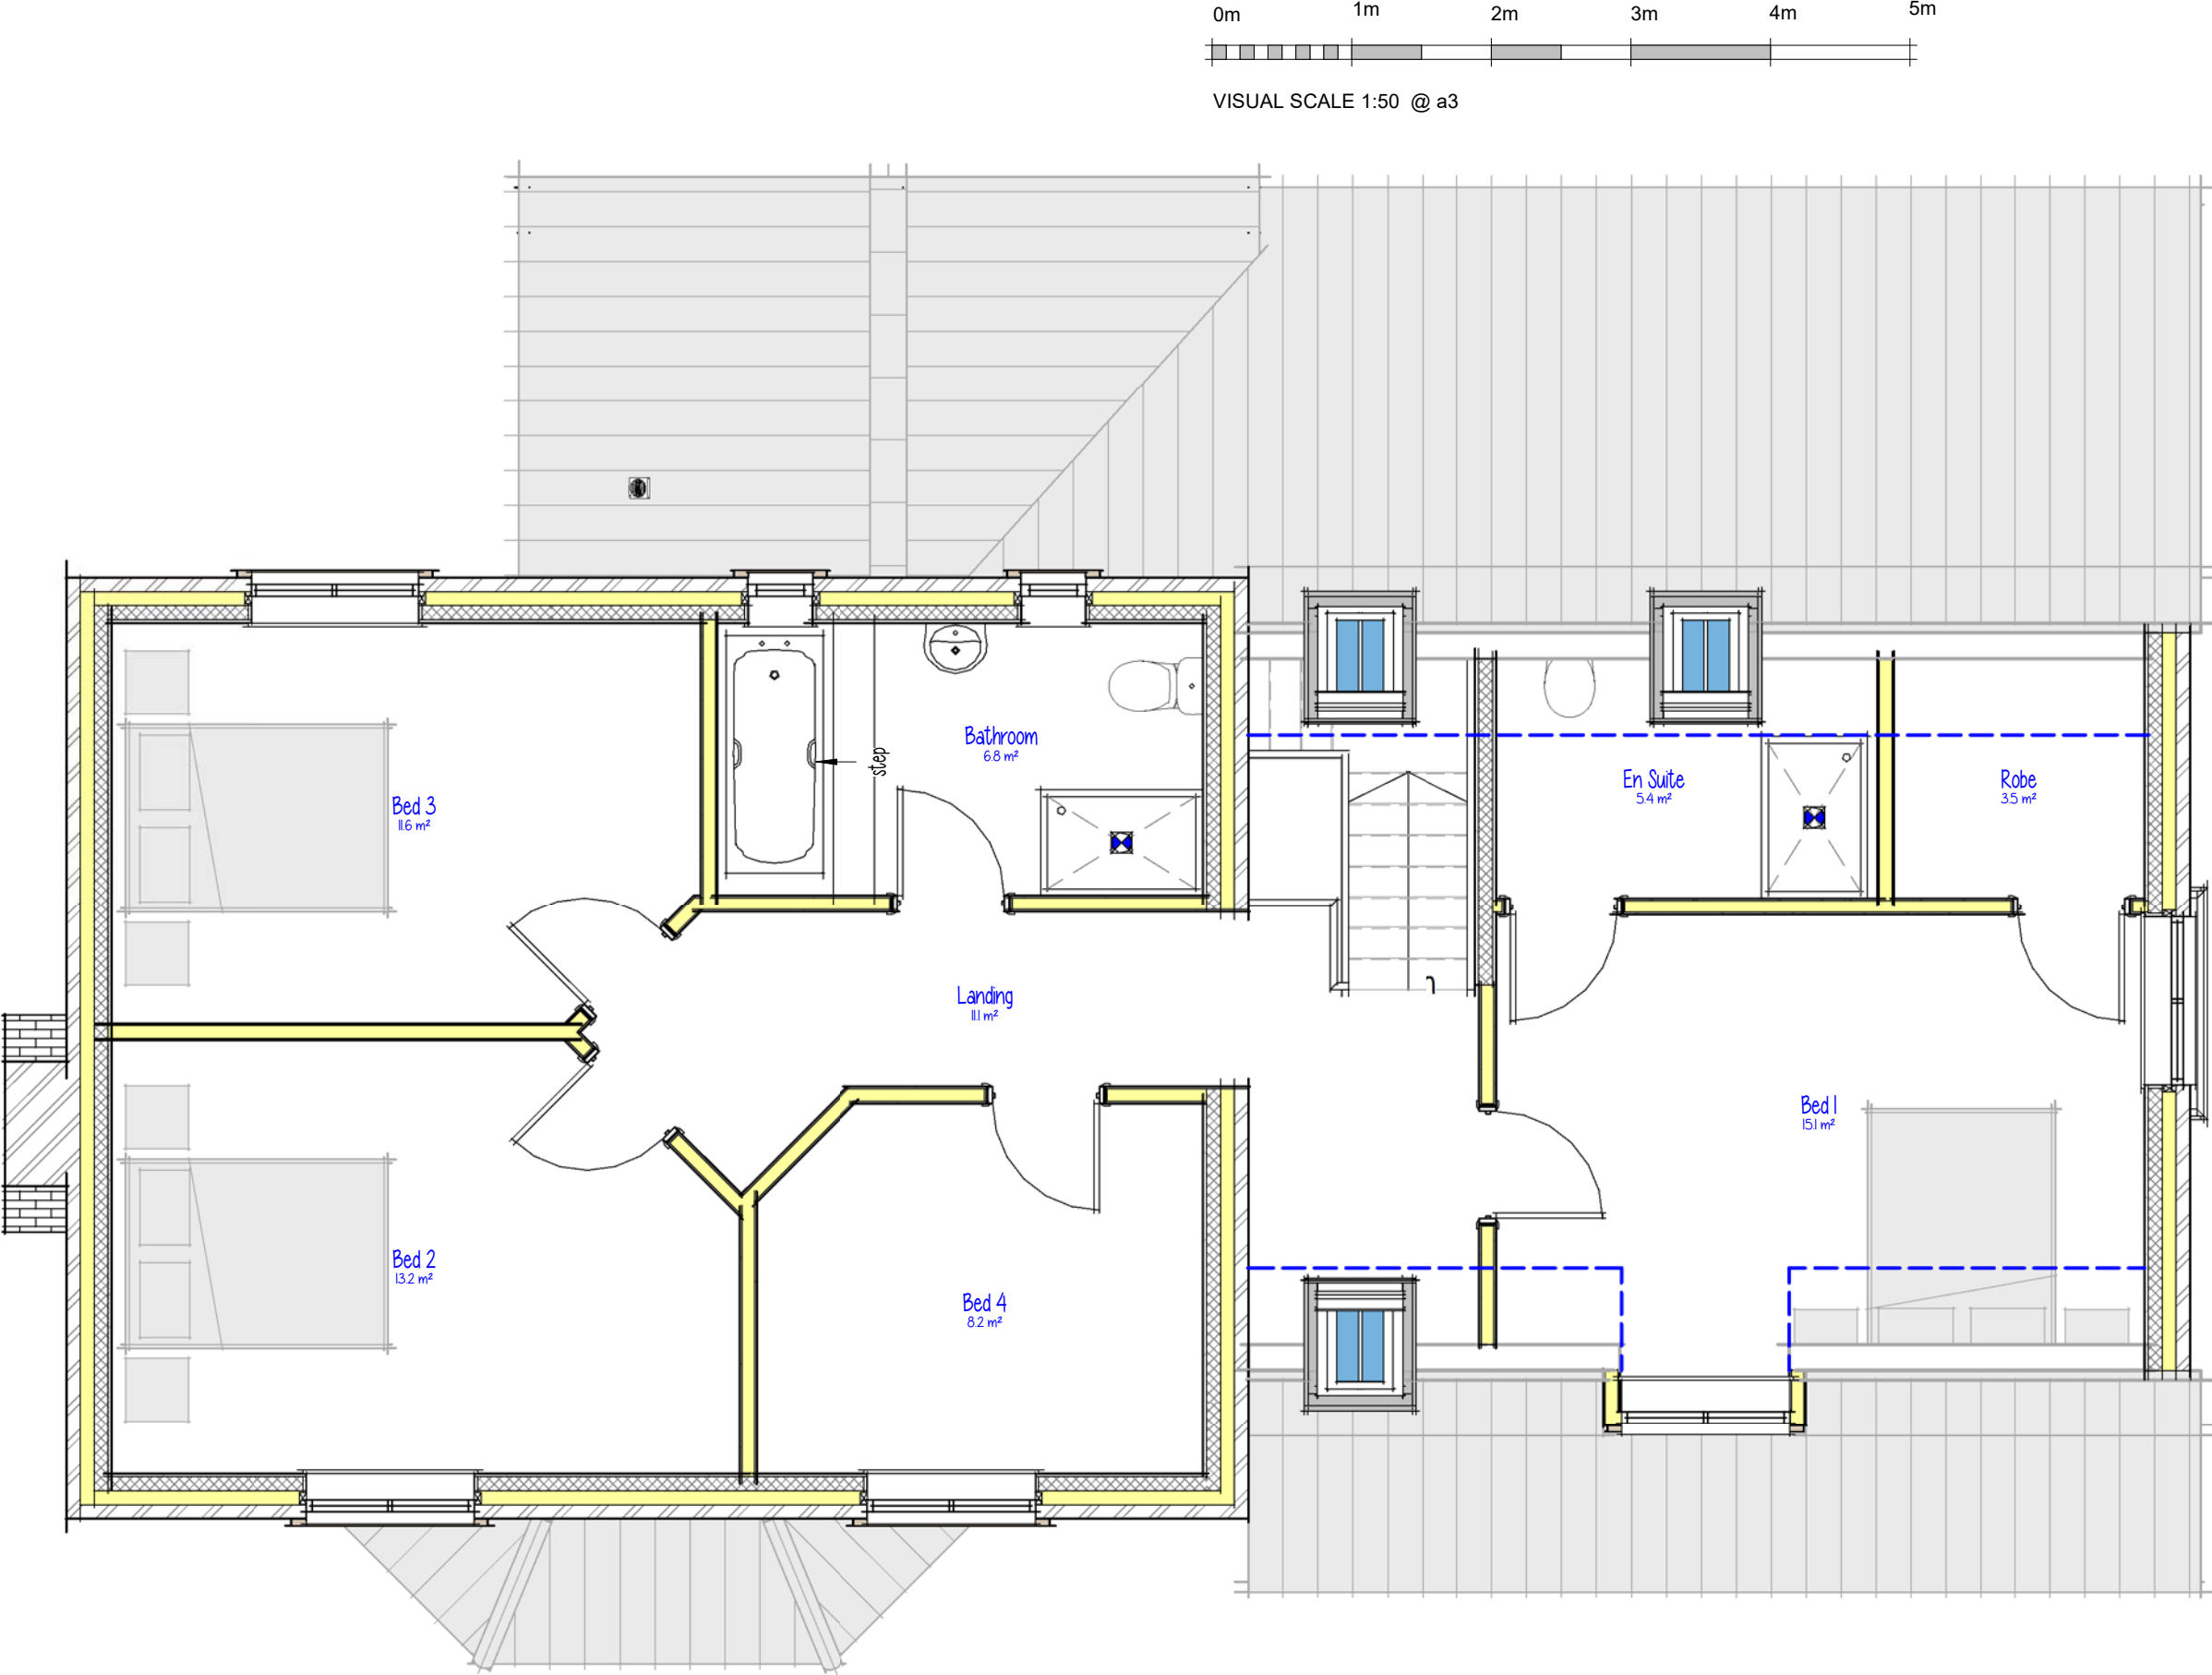

Proposed F.F Layout

Drg No 3081 - 05 rev C

