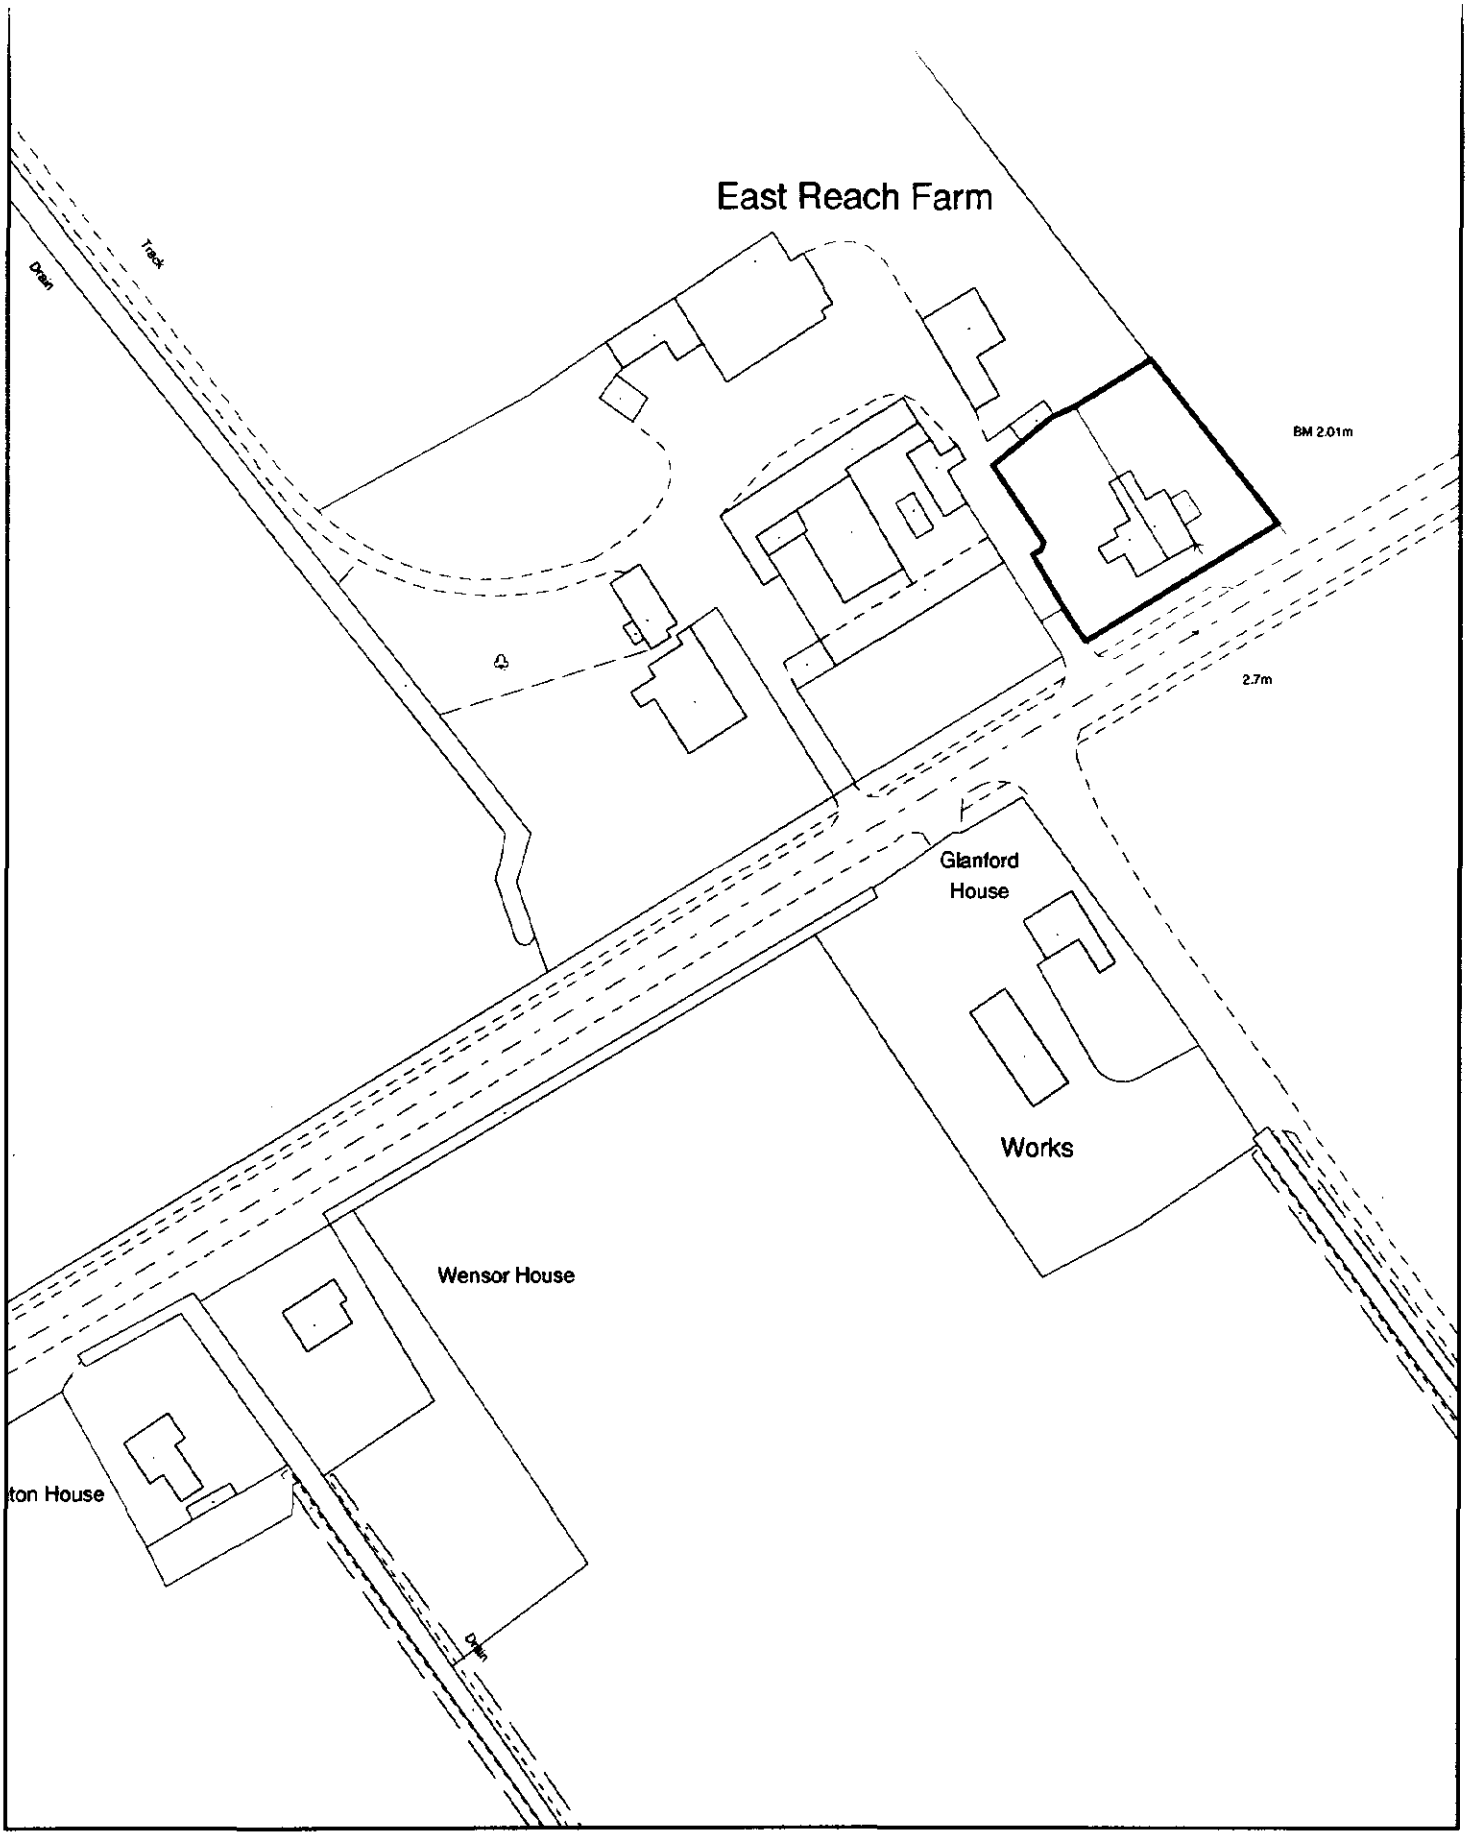


SOUTH HOLLAND DISTRICT COUNCIL

Planning Application Location Plan
Ward Member Notification

FILE COPY

H03/0916/00


Scale: 1:1250

Housing and Planning Services Department

Council Offices, Priory Road, Spalding, Lincolnshire
PE11 2XE

PLEASE DO NOT COPY THIS PLAN
This map is reproduced from Ordnance Survey material with permission of Ordnance Survey on behalf of Her Majesty's Stationery Office (c) Crown copyright. Unauthorised reproduction infringes Crown copyright and may lead to prosecution or civil proceedings. South Holland District Council LA079413 2000

N

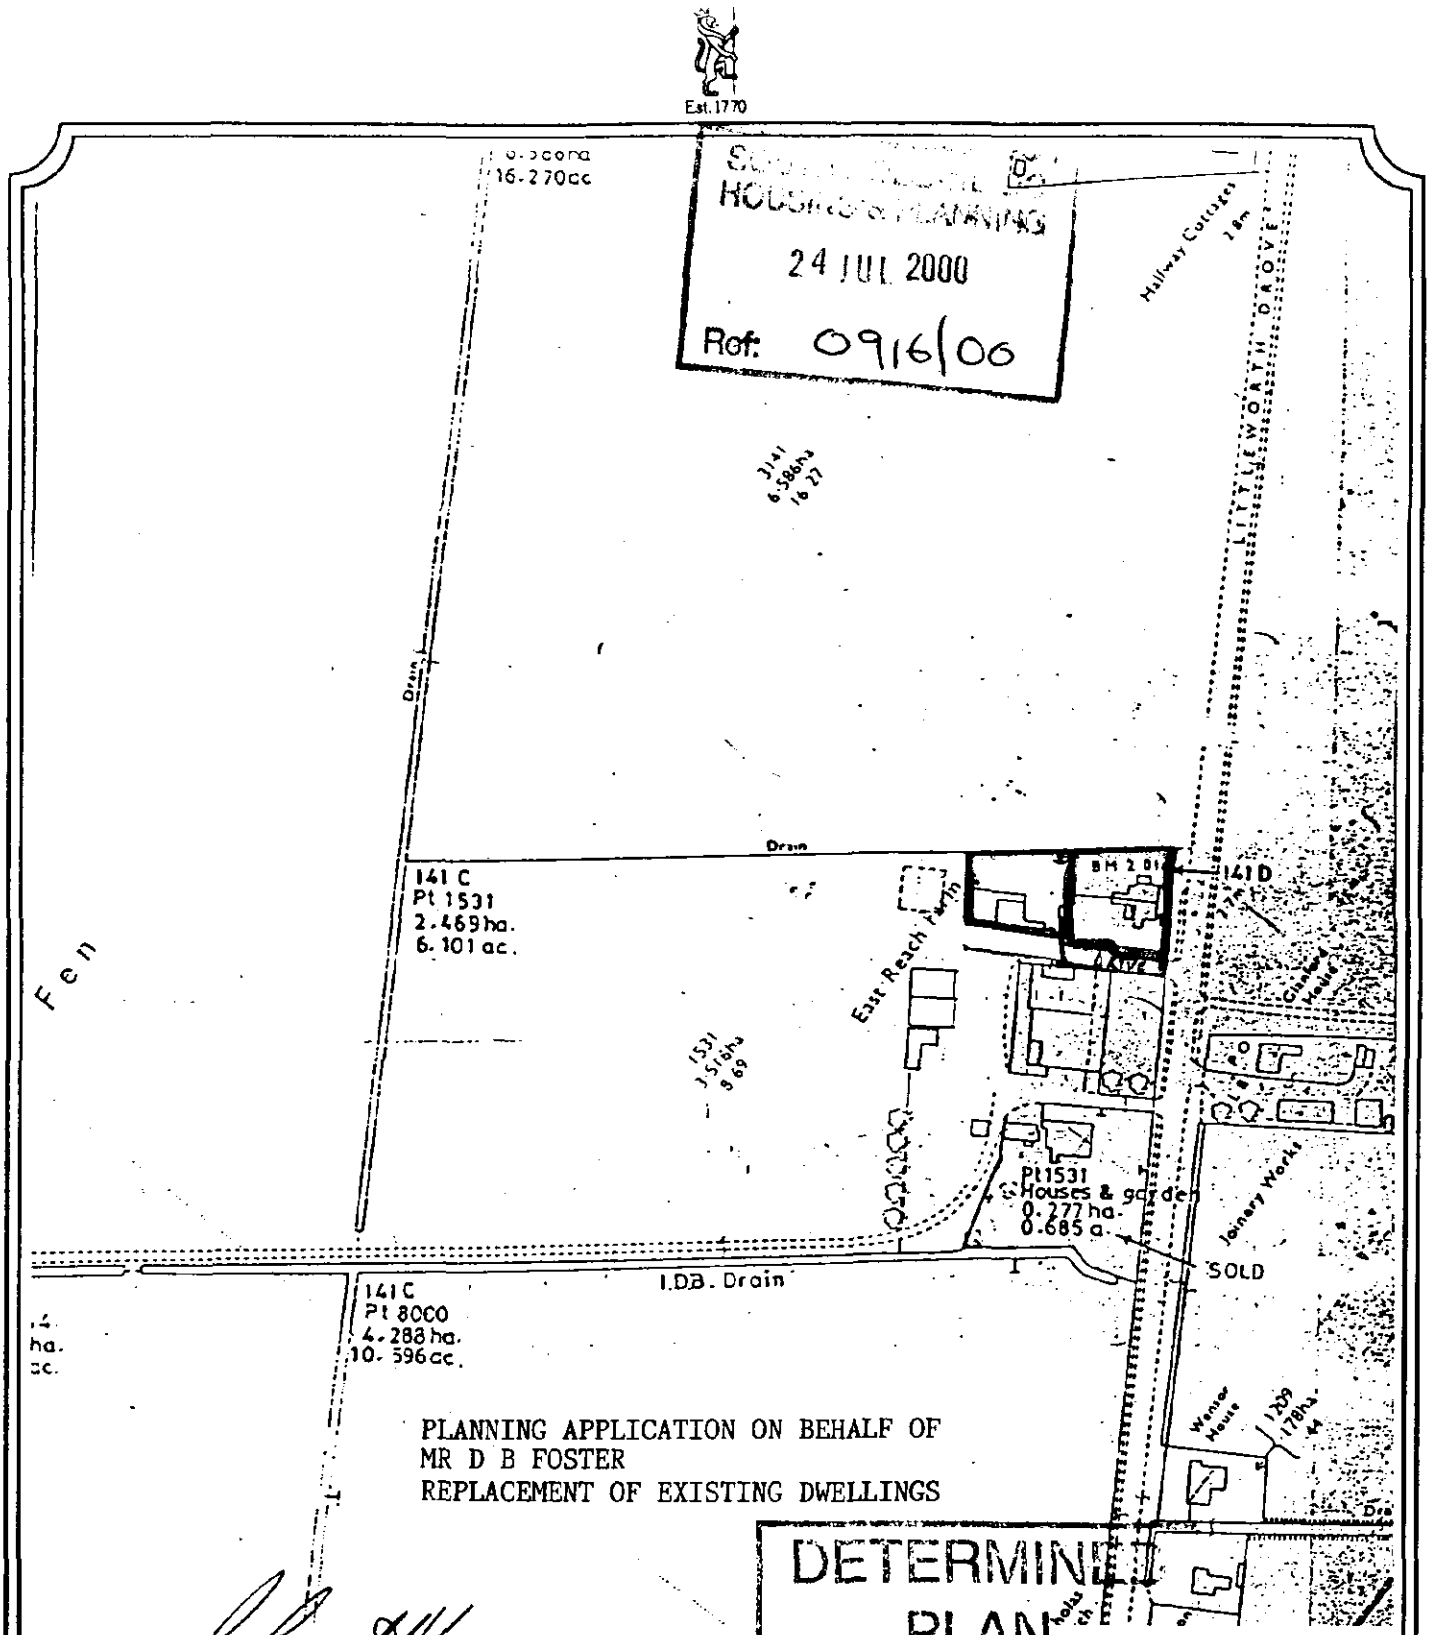

LONGSTAFF

TITLE: EAST REACH FARM
DEEPING ST NICHOLAS

OUR REF: JJA/FOSTER

DATE: JULY 2000

This plan is provided for identification purposes only and although based on the Ordnance Survey, its accuracy is not guaranteed. It is reproduced from the Ordnance Survey Map with the permission of the Controller of H.M. Stationery Office.

Licence No.: ES 759066