


© Design Copyright reserved. Written consent must be obtained before copying or reproducing this drawing. Do not scale this drawing, use figured dimensions only. Contractors are responsible for taking and checking site dimensions. Any discrepancy must be reported to the Architectural Technologist immediately.

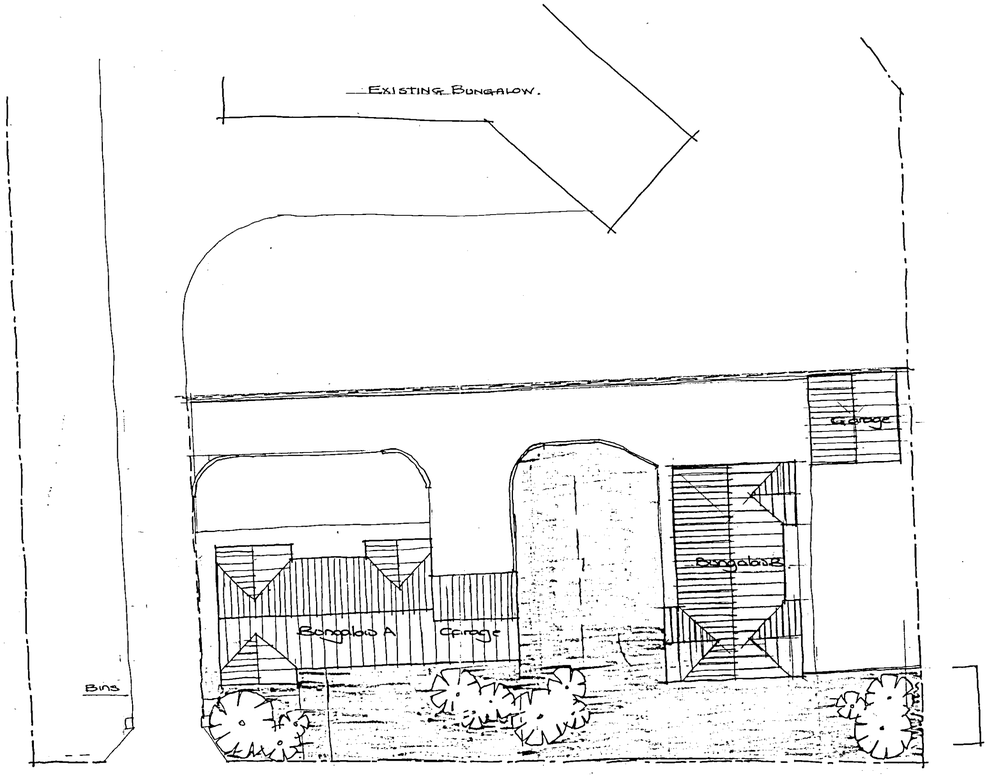

Option 1 - 2 Bungalows - Ex. Drive Retained (Double Garages)

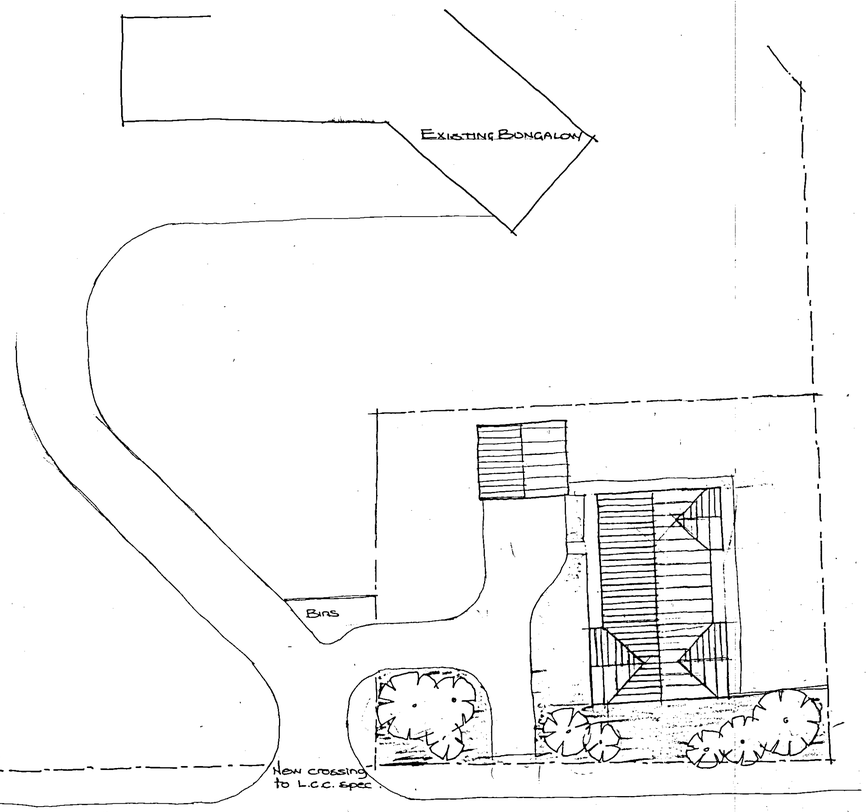

Option 2 Single Bungalow - Ex Drive Diverted.

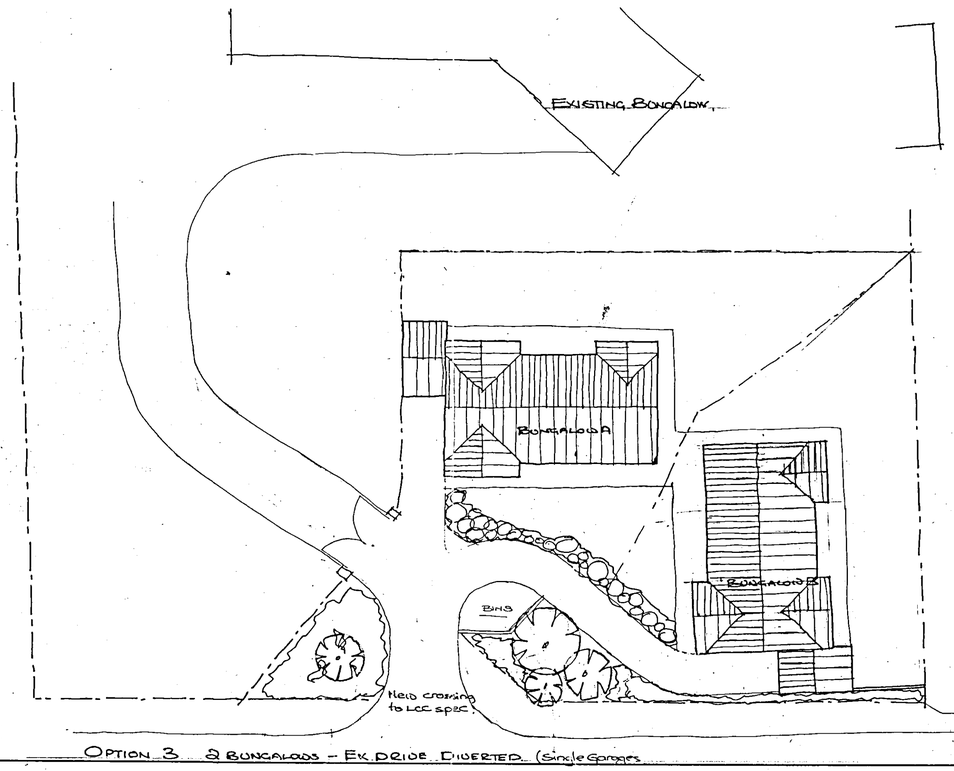

Option 3 2 Bungalows - Ex Drive Diverted (Single Garages

NEIL DOWLMAN Architecture
Neil Dowlman Architecture Ltd
14 Market Place
Boston, Lincs PE21 6EH
Tel: 01205 357272 Fax: 01205 351115
Email: boston@neildowlman-architecture.co.uk
Members of The Royal Institute of British Architects
Members of British Institute of Architectural Technologists
Corporate Building Engineer
Chartered Architects * Architectural Technologists
Designers * Building Engineers * Project Managers
Planning Supervisors * Party wall Surveyors * Access Consultants
Offices also Boston & Grantham
www.neildowlman-architecture.co.uk

Client: Mr & Mrs. Carmichael

Scale: 1:200

Project: Proposed Development
Orchard Bungalow
Deeping St. Nicholas.

Date: Jan '06

Drawn by: CR

Drawing No.: B1759-02

Title: Sketch Alternatives

Revision:

The Drawing Group Ltd