



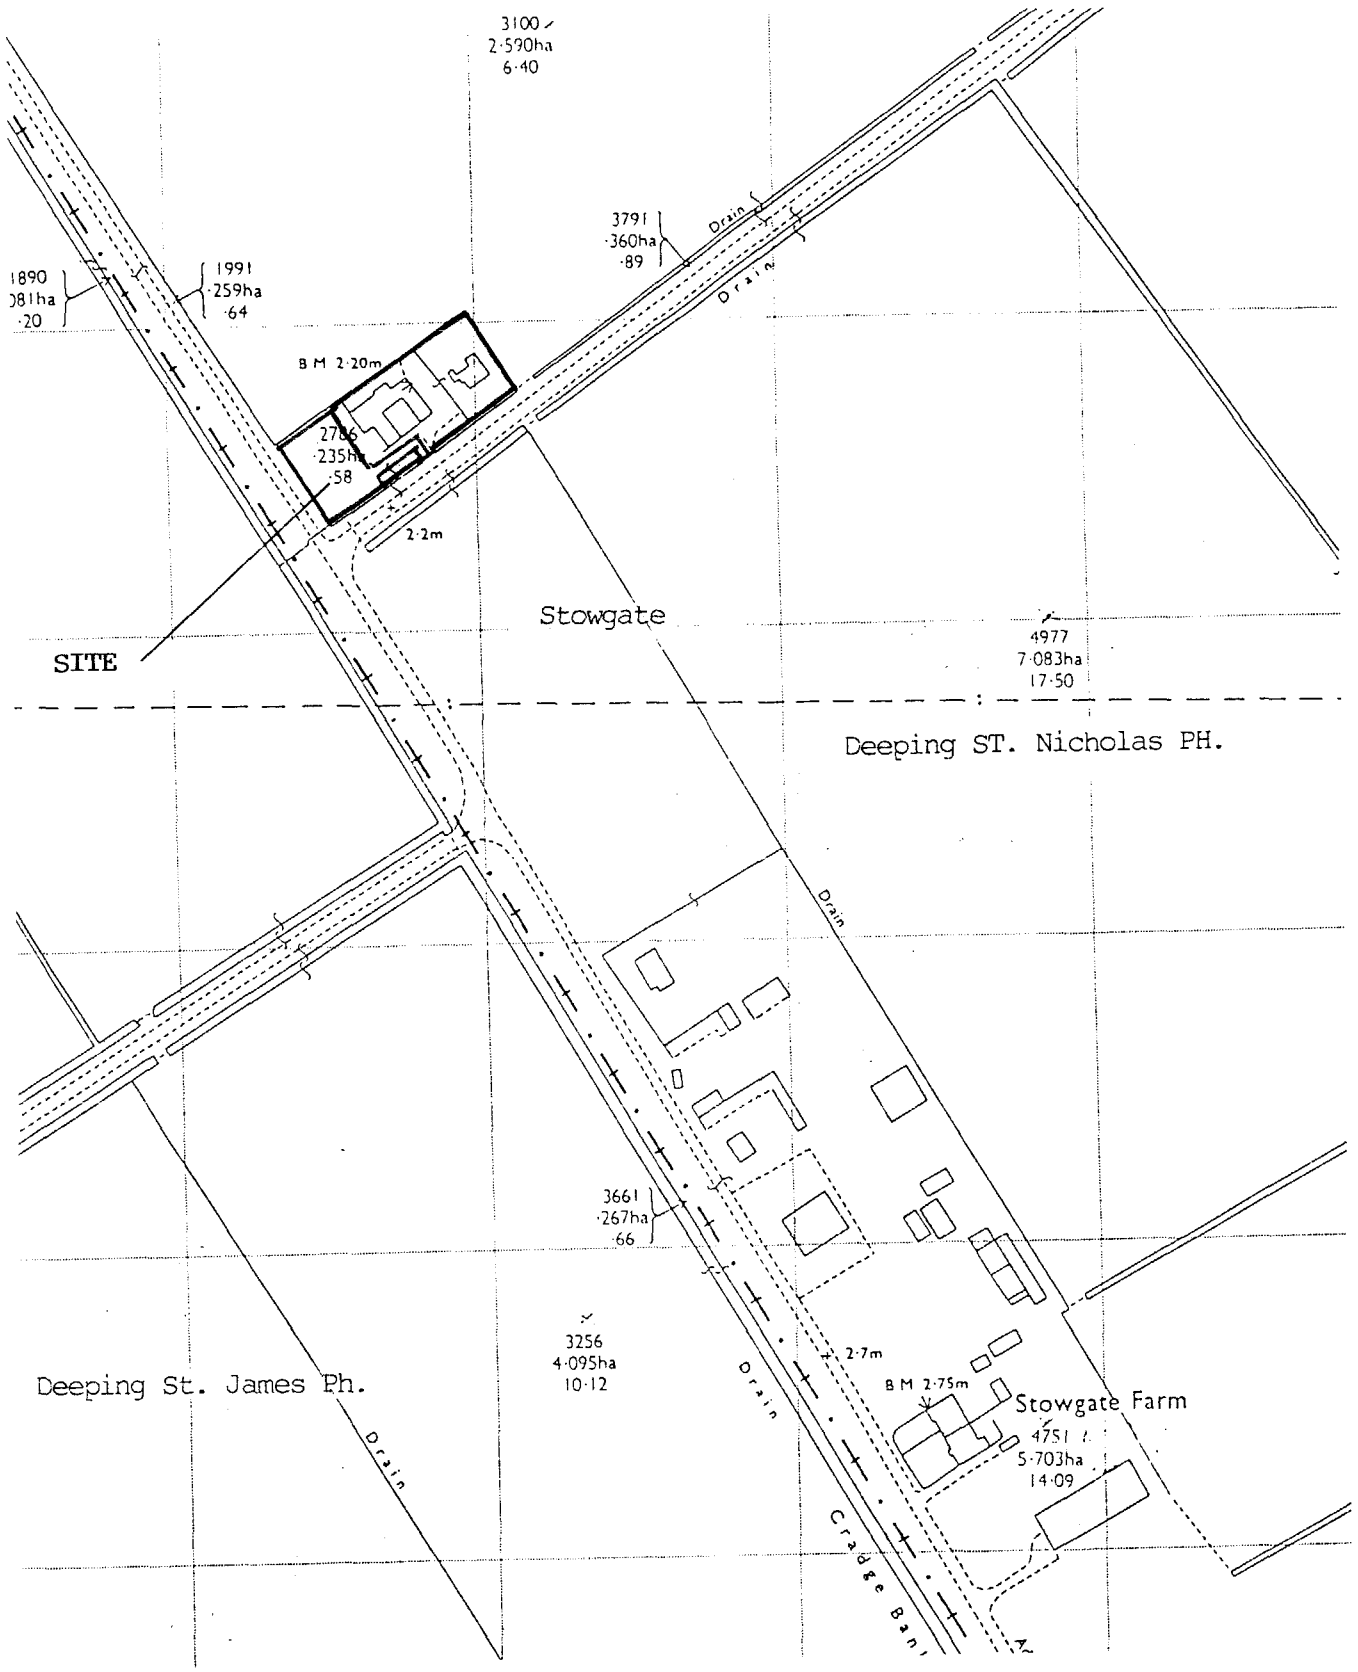

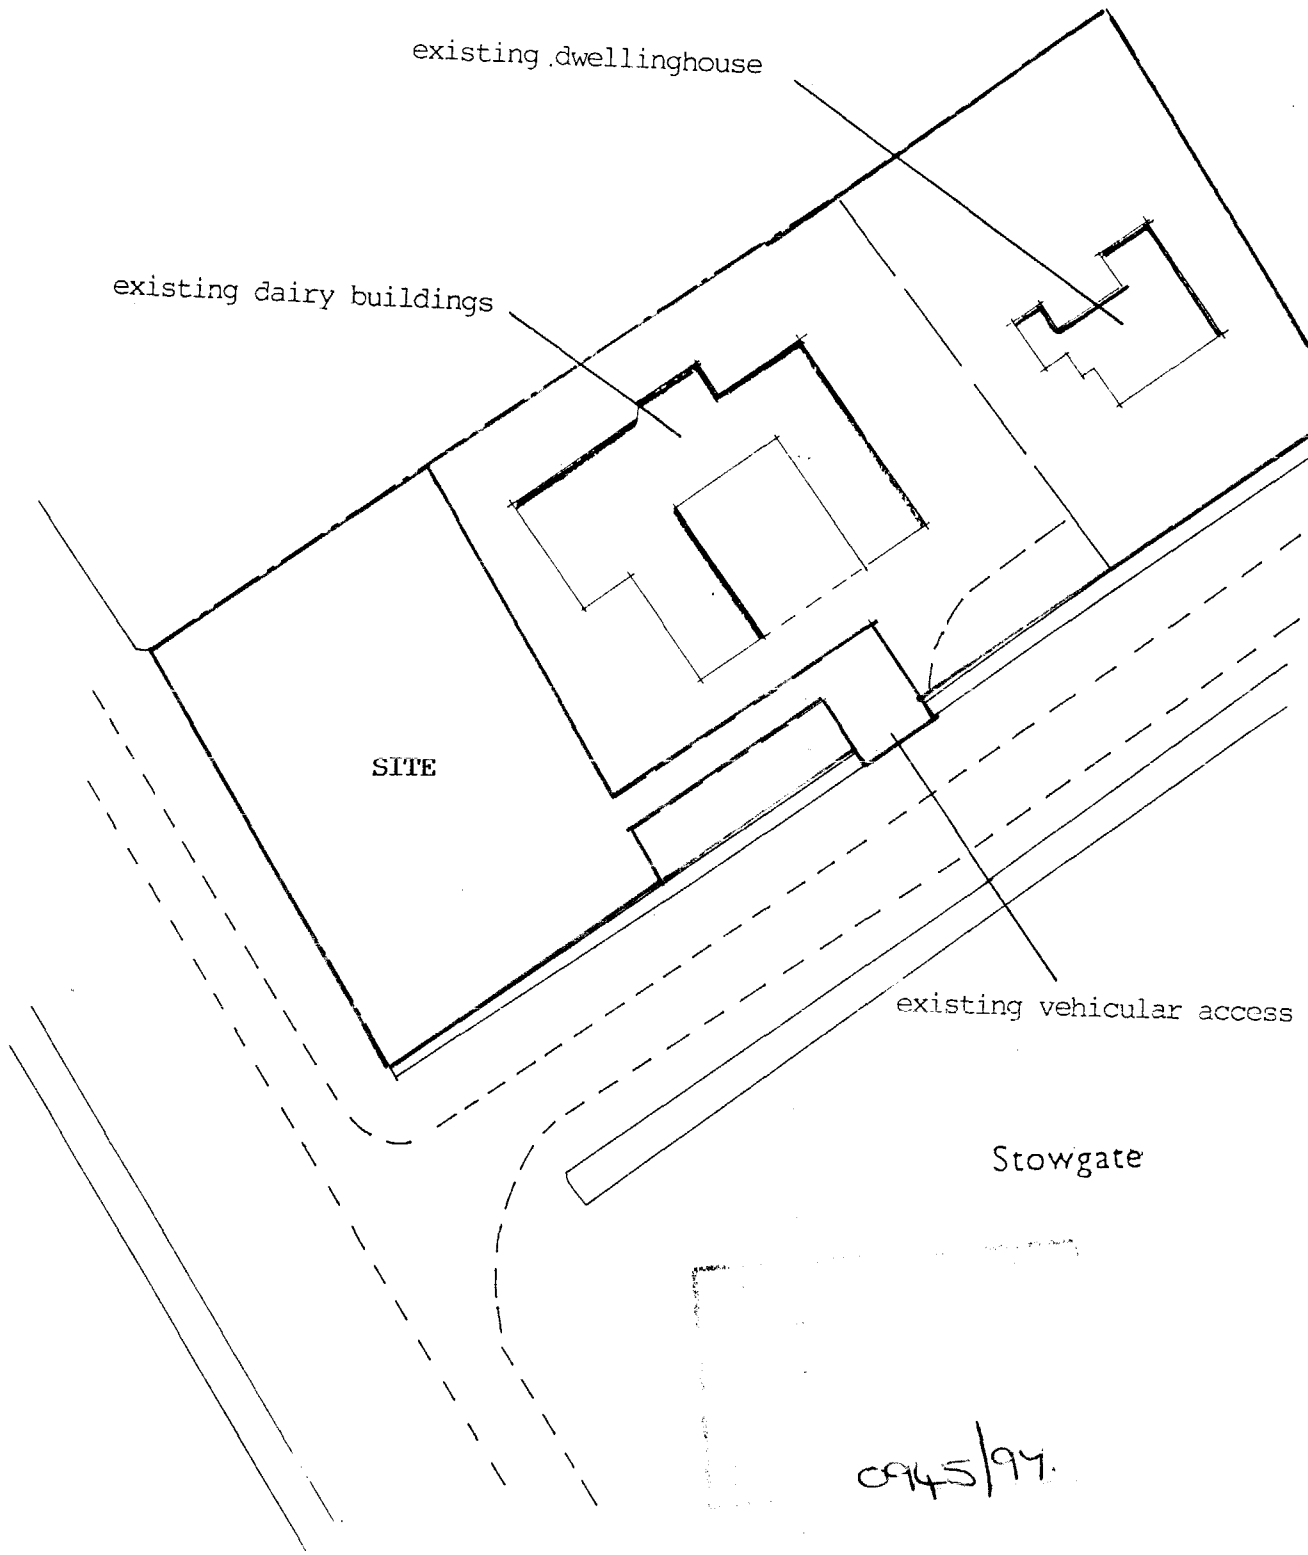

0945/97.

This Plan is based upon the Ordnance Survey Map with the sanction of the Controller of H. M. Stationery Office

Crown Copyright Reserved

Licence No. PR10025P

CLIENT	M. PROSSER, ESQ	REVISIONS	Arlington PLANNING PARTNERSHIP PLANNING AND DESIGN CONSULTANTS 21 SOUTH ROAD · BOURNE · LINCOLNSHIRE · PE10 9JD TELEPHONE & FAX: BOURNE 01778 422589
LOCATION	9 STOWGATE, DEEPING ST. NICHOLAS PE6 8RW Pt. O.S. 2786		
PROPOSAL	ERECTION OF ONE DWELLING FOR DAIRY BUSINESS		
DRAWING	LOCATION AND SITE PLANS	SCALE 1/2500 1/500	DATE AUG/1997 · 727 · 97