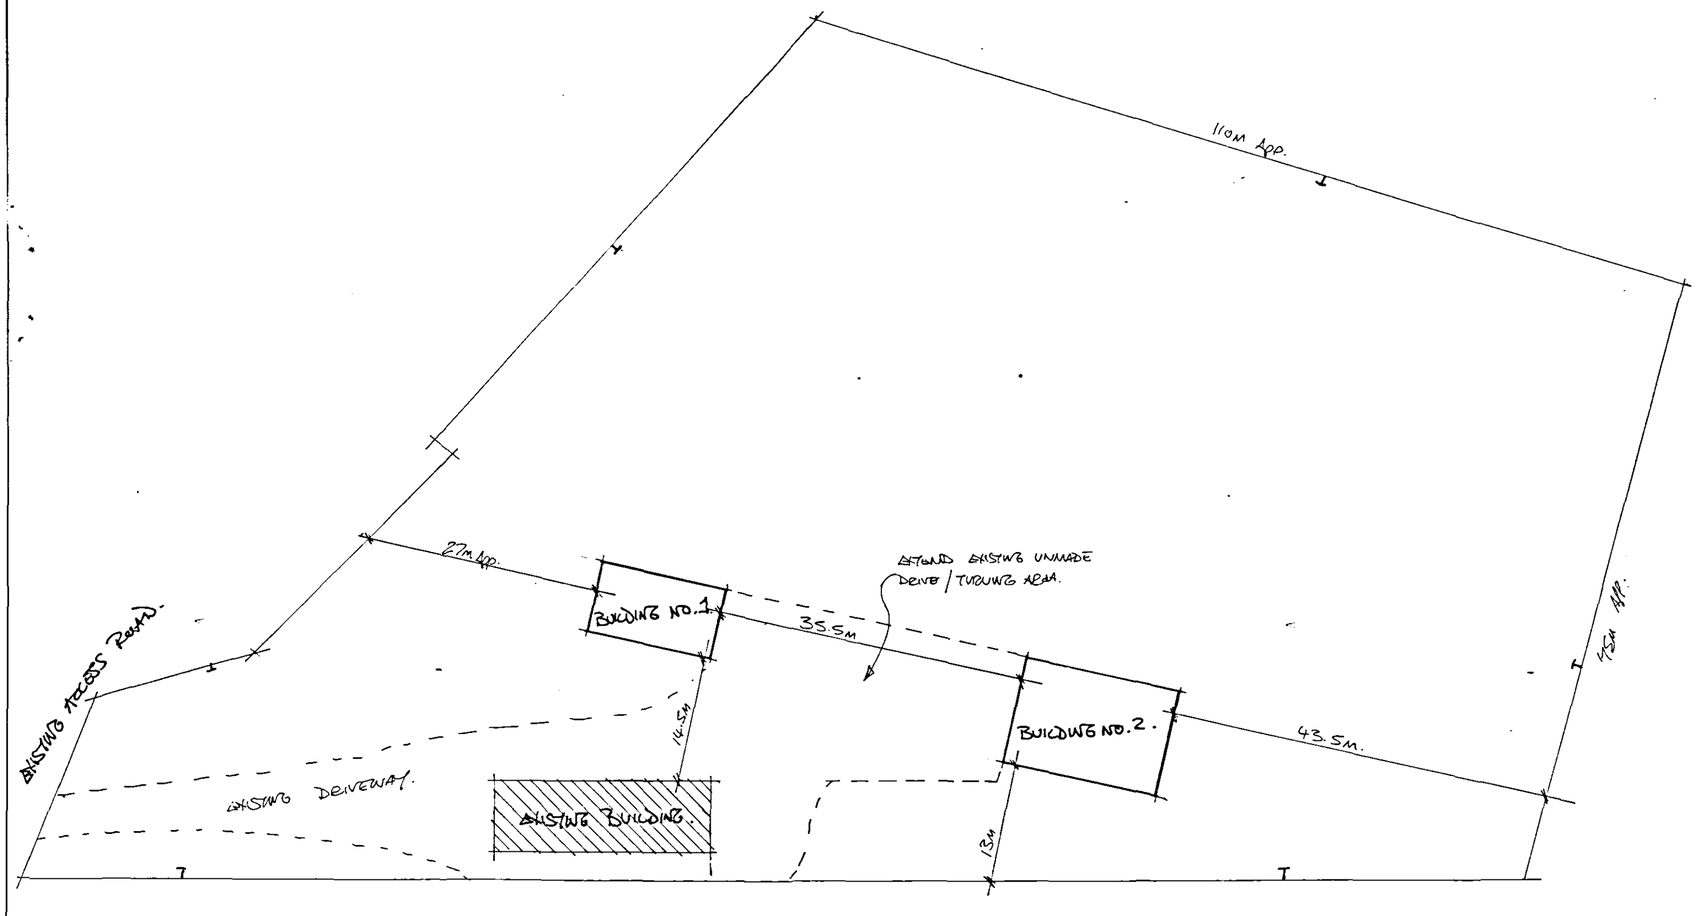


NOTES:

All dimensions must be checked on site and not scaled from this drawing.

A		
	Date	Revisions

© copyright

Robert Barwell
Architectural Design Ltd
P.O. Box 67
Bourne Lincs
PE10 9XY
Tel No: 01778 571 868

Client
MR. D. JACKSON.

Job Title
PROPOSED STORAGE BUILDINGS AT.
POETERS WORKSHOP.
MAIN ROAD.
DEEPING ST. NICHOLAS.
PE 11 3DX.

Drawing Title
BLOCK PLAN.

Scale 1:500

Date NOV. 2007. Drawn by RBarwell

Drg No. 07/064 1/2 Rev

A PRODUCT OF THE UNO RANGE – ARCHITECT CAT. No. 7312.

420×594mm A2