
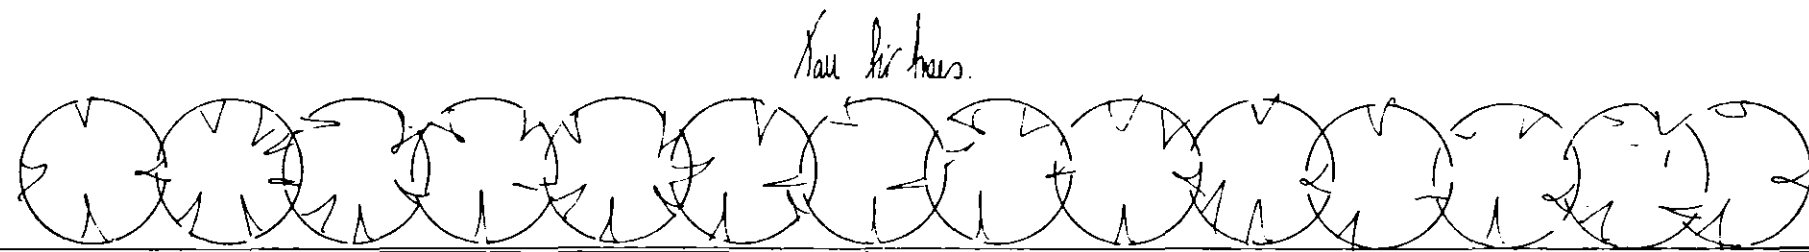
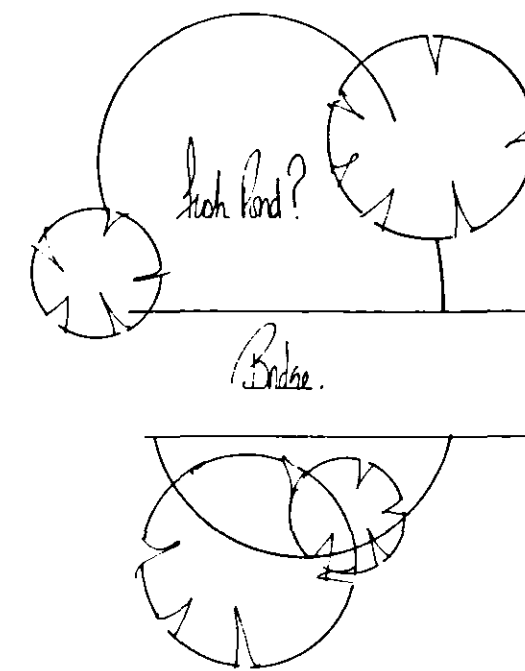
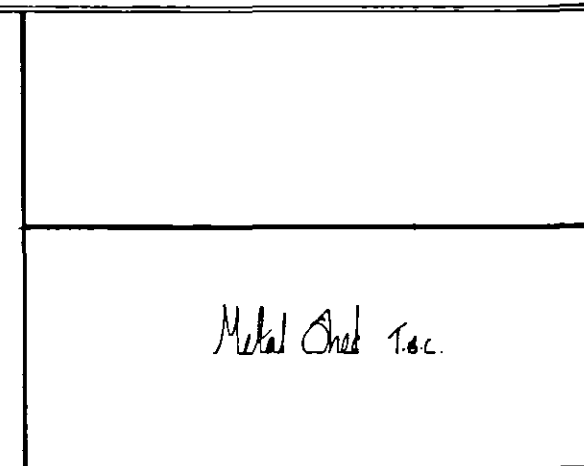
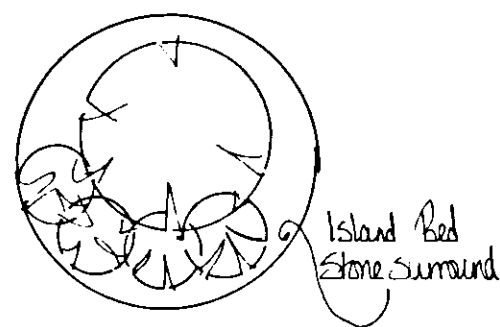
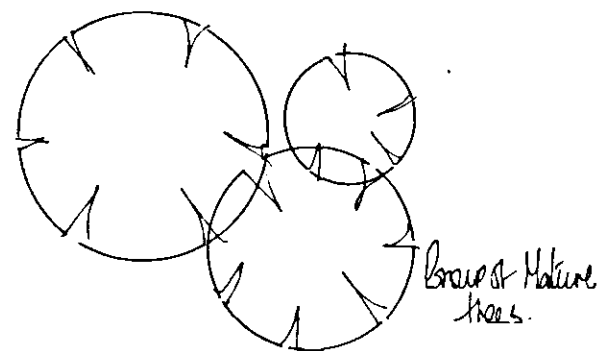
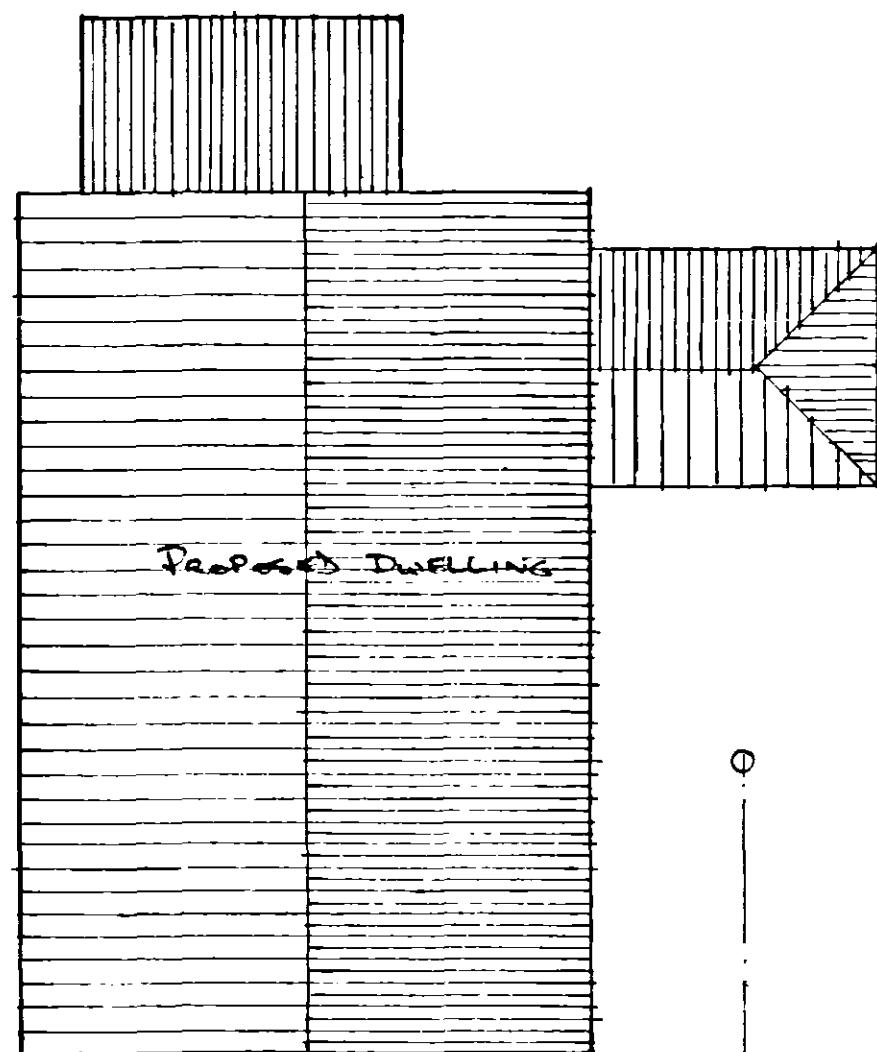


55m Approx.

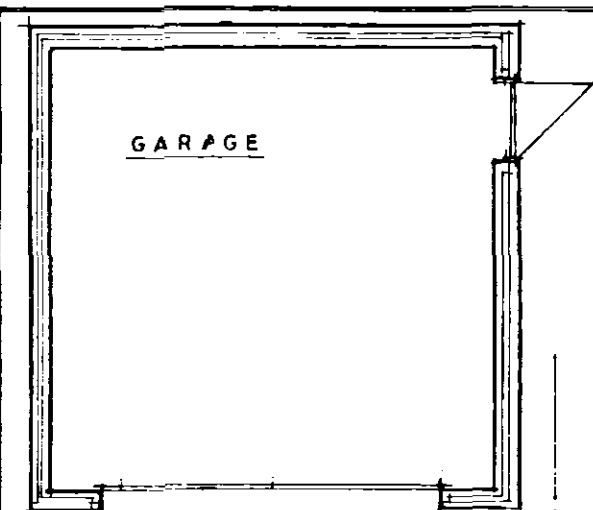

2m Approx.

5m Approx.

5m Approx.

Site Plan 1:100

DETERMINED
PLAN

SHDC
Planning & Development
- 8 SEP 2008
Ref: 0912108

490:1