


SHDC
Planning & Development

15 JUL 2004

Ref: 0973104

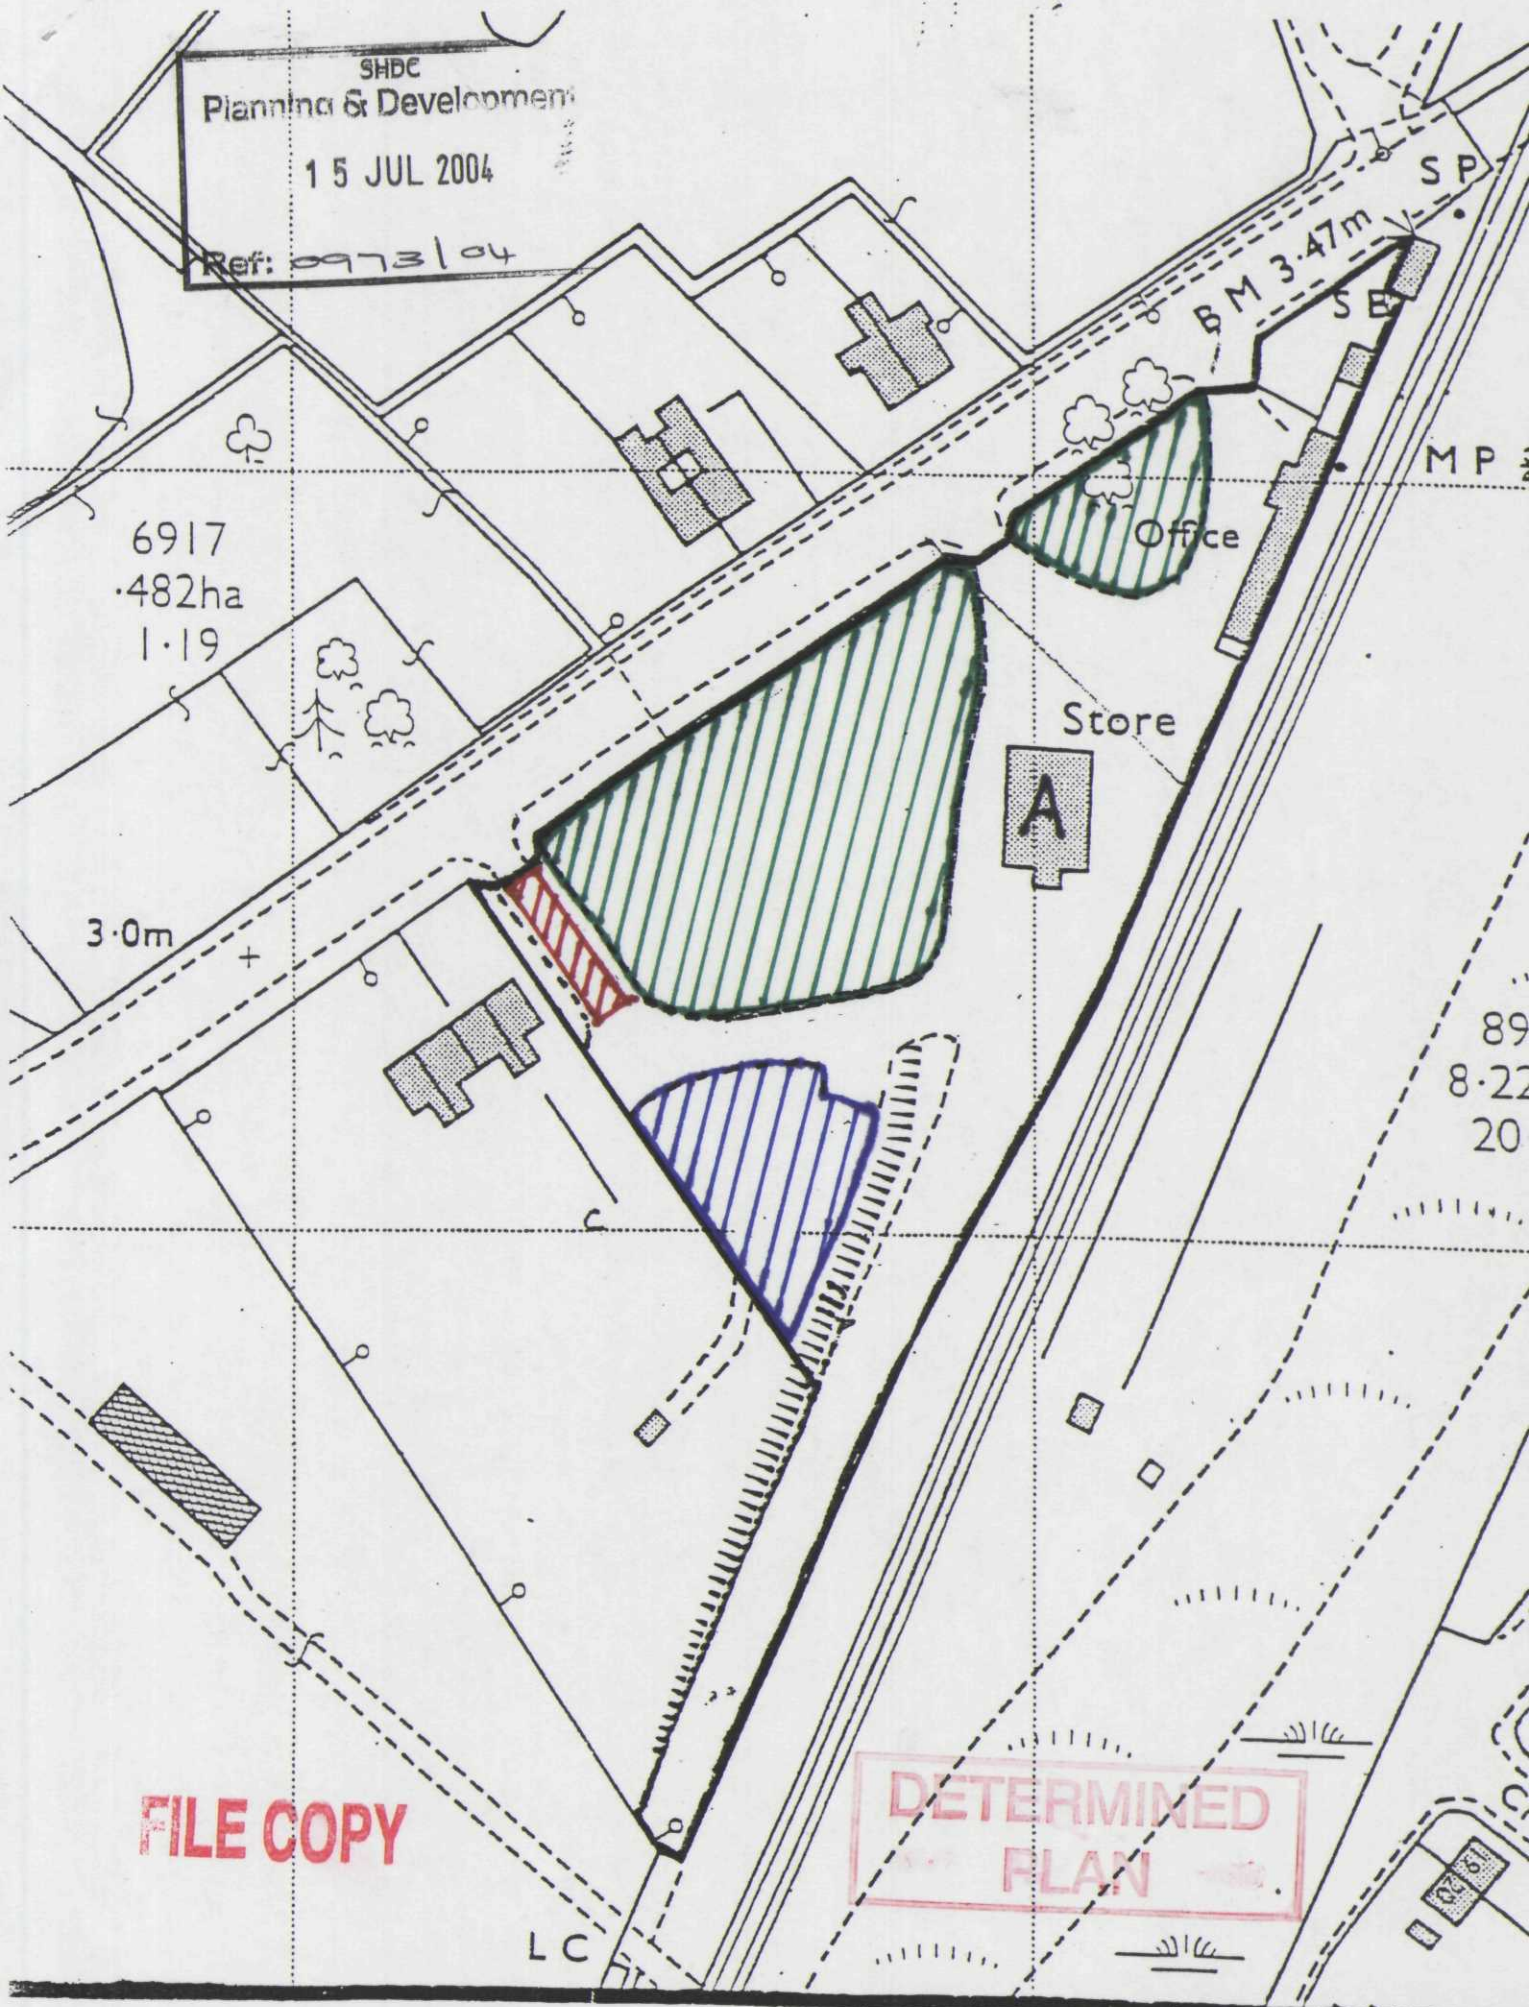

THE STATION YARD LITTLEWORTH LEVEL CROSSING SITE PLAN