
DEEPING ST NICHOLAS

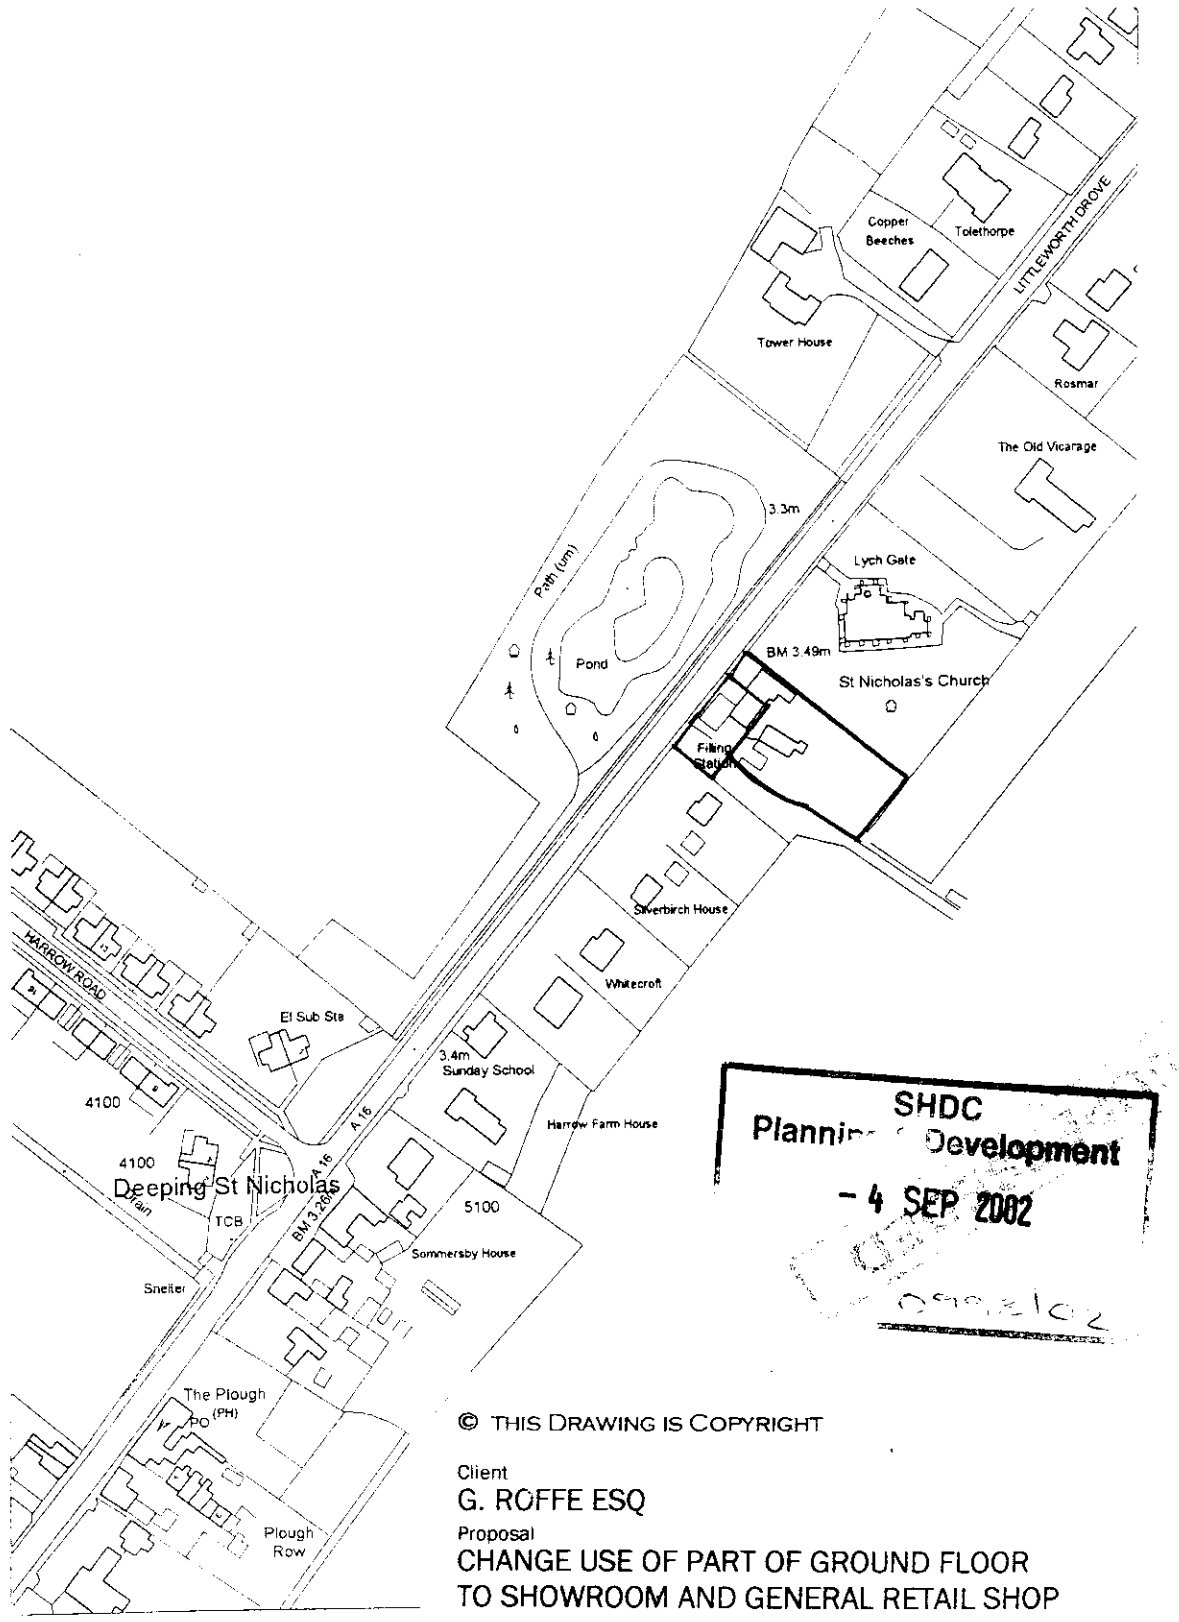



SHDC
Planning Development
- 4 SEP 2002
0887/22/1

This plan is based upon the Ordnance Survey Map the sanction of the Controller of H.M. Stationery Office

CROWN COPYRIGHT RESERVED
Licence No. PR10025P

© THIS DRAWING IS COPYRIGHT

Client
G. ROFFE ESQ

Proposal
CHANGE USE OF PART OF GROUND FLOOR TO SHOWROOM AND GENERAL RETAIL SHOP

Location
OLD FILLING STATION MAIN ROAD
DEEPING ST NICHOLAS SPALDING

Drawing
SITE LOCATION & LAYOUT PLANS

Scale
1/2500 1/500


Date
AUG 2002


Drawing. No.
0887/22/1

Revisions

Arlington Planning Partnership
PLANNING AND DESIGN CONSULTANTS
21 SOUTH ROAD . BOURNE . PE10 9JD
TEL: 01778 422589——Fax: 01778 394436

DEEPING ST NICHOLAS

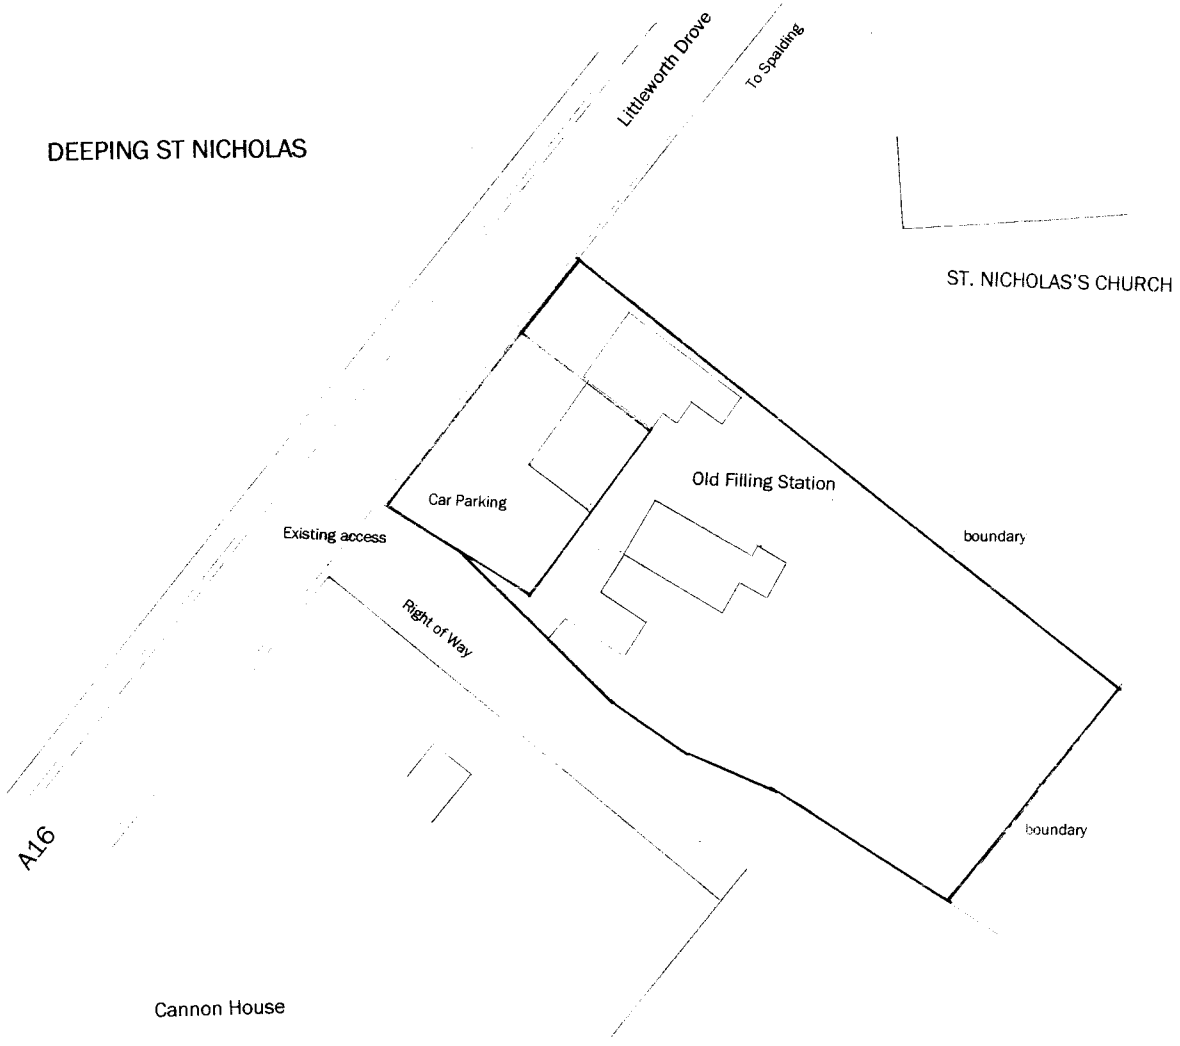

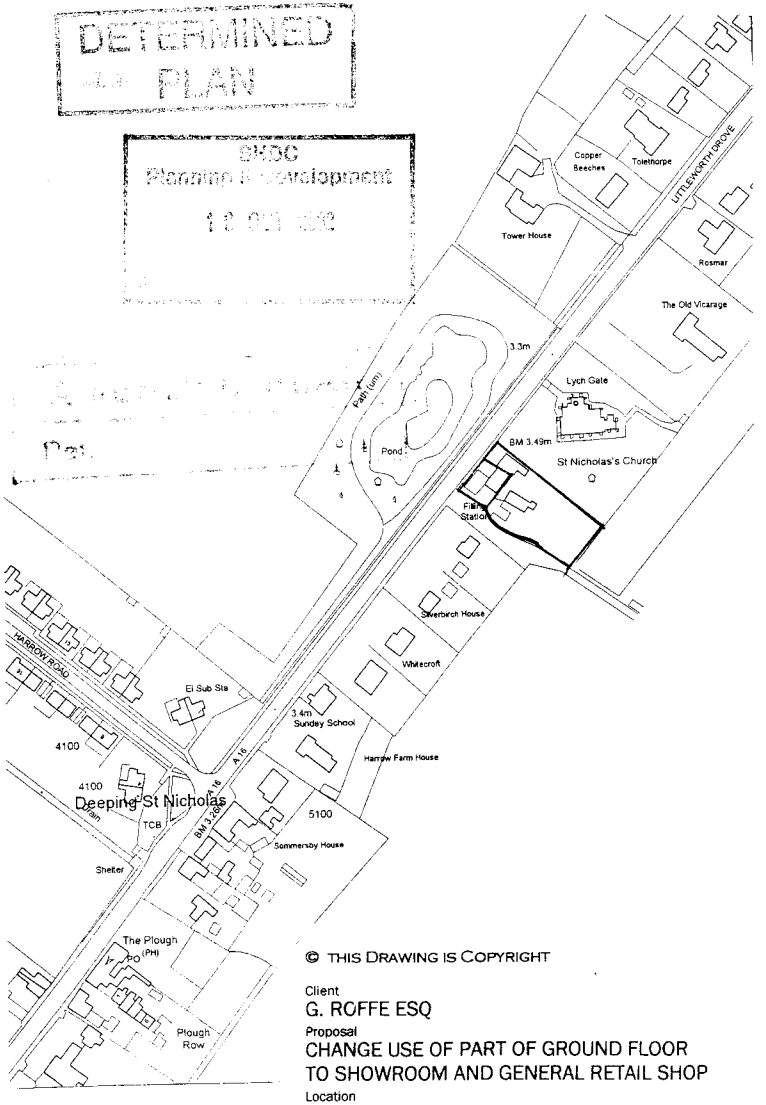

DETERMINED
PLAN
SHDC
Planning & Development

© THIS DRAWING IS COPYRIGHT

Client
G. ROFFE ESQ

Proposal
CHANGE USE OF PART OF GROUND FLOOR TO SHOWROOM AND GENERAL RETAIL SHOP

Location
OLD FILLING STATION MAIN ROAD DEEPING ST NICHOLAS SPALDING

Drawing
SITE LOCATION & LAYOUT PLANS

Scale
1/2500 1/500

Date
AUG 2002

Drawing. No.
0887/22/1


Revisions

This plan is based upon the Ordnance Survey Map the sanction of the Controller of H.M. Stationery Office

CROWN COPYRIGHT RESERVED
Licence No. PR10025P

Arlington Planning Partnership
PLANNING AND DESIGN CONSULTANTS
21 SOUTH ROAD . BOURNE . PE10 9JD
TEL: 01778 422589——Fax: 01778 394436

DEEPING ST NICHOLAS

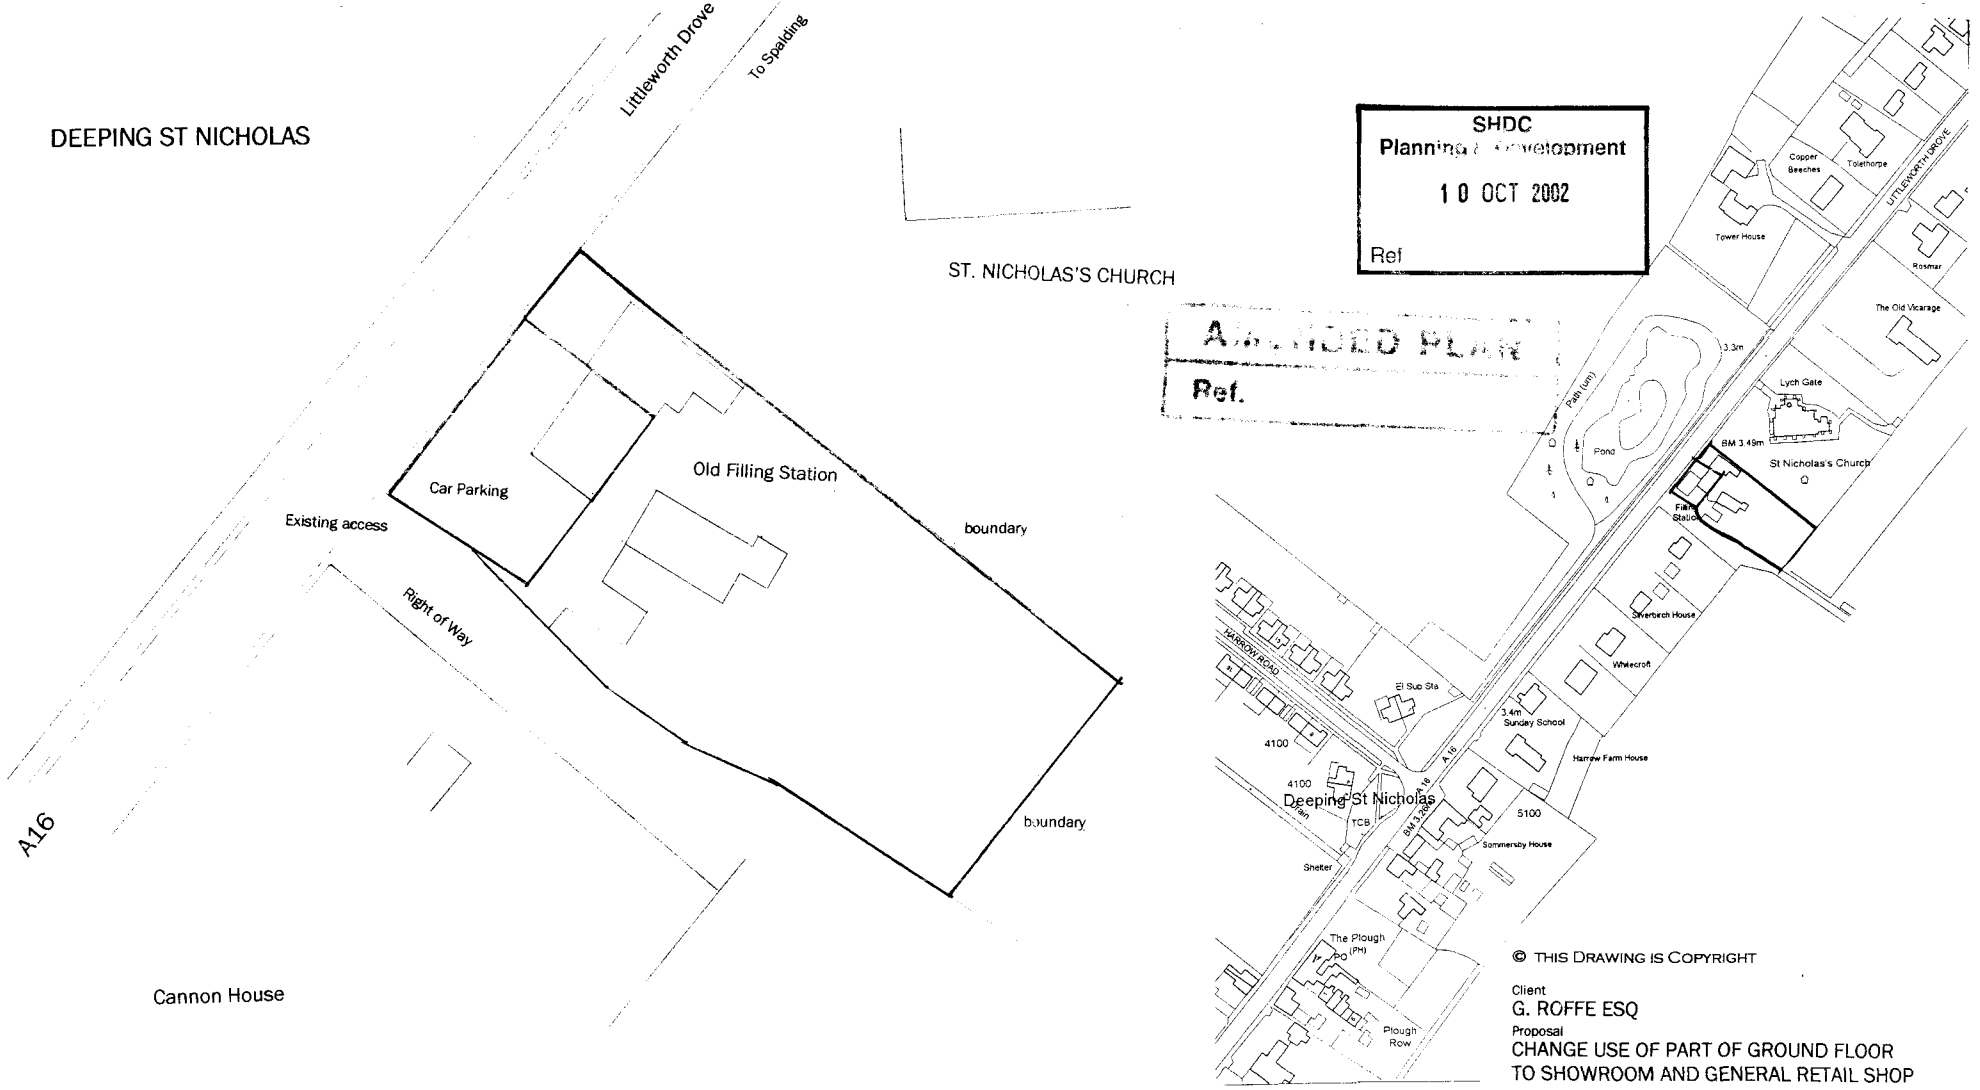

SHDC
Planning / Development
10 OCT 2002
Ref

A... PLAN
Ref.

© THIS DRAWING IS COPYRIGHT

Client
G. ROFFE ESQ

Proposal
CHANGE USE OF PART OF GROUND FLOOR TO SHOWROOM AND GENERAL RETAIL SHOP

Location
OLD FILLING STATION MAIN ROAD
DEEPING ST NICHOLAS SPALDING

Drawing
SITE LOCATION & LAYOUT PLANS

Scale
1/2500 1/500

Date
AUG 2002

Drawing. No.
0887/22/1

Revisions

This plan is based upon the Ordnance Survey Map the sanction of the Controller of H.M. Stationery Office

CROWN COPYRIGHT RESERVED
Licence No. PR10025P

Arlington Planning Partnership
PLANNING AND DESIGN CONSULTANTS
21 SOUTH ROAD . BOURNE . PE10 9JD
TEL: 01778 422589 —Fax: 01778 394436