




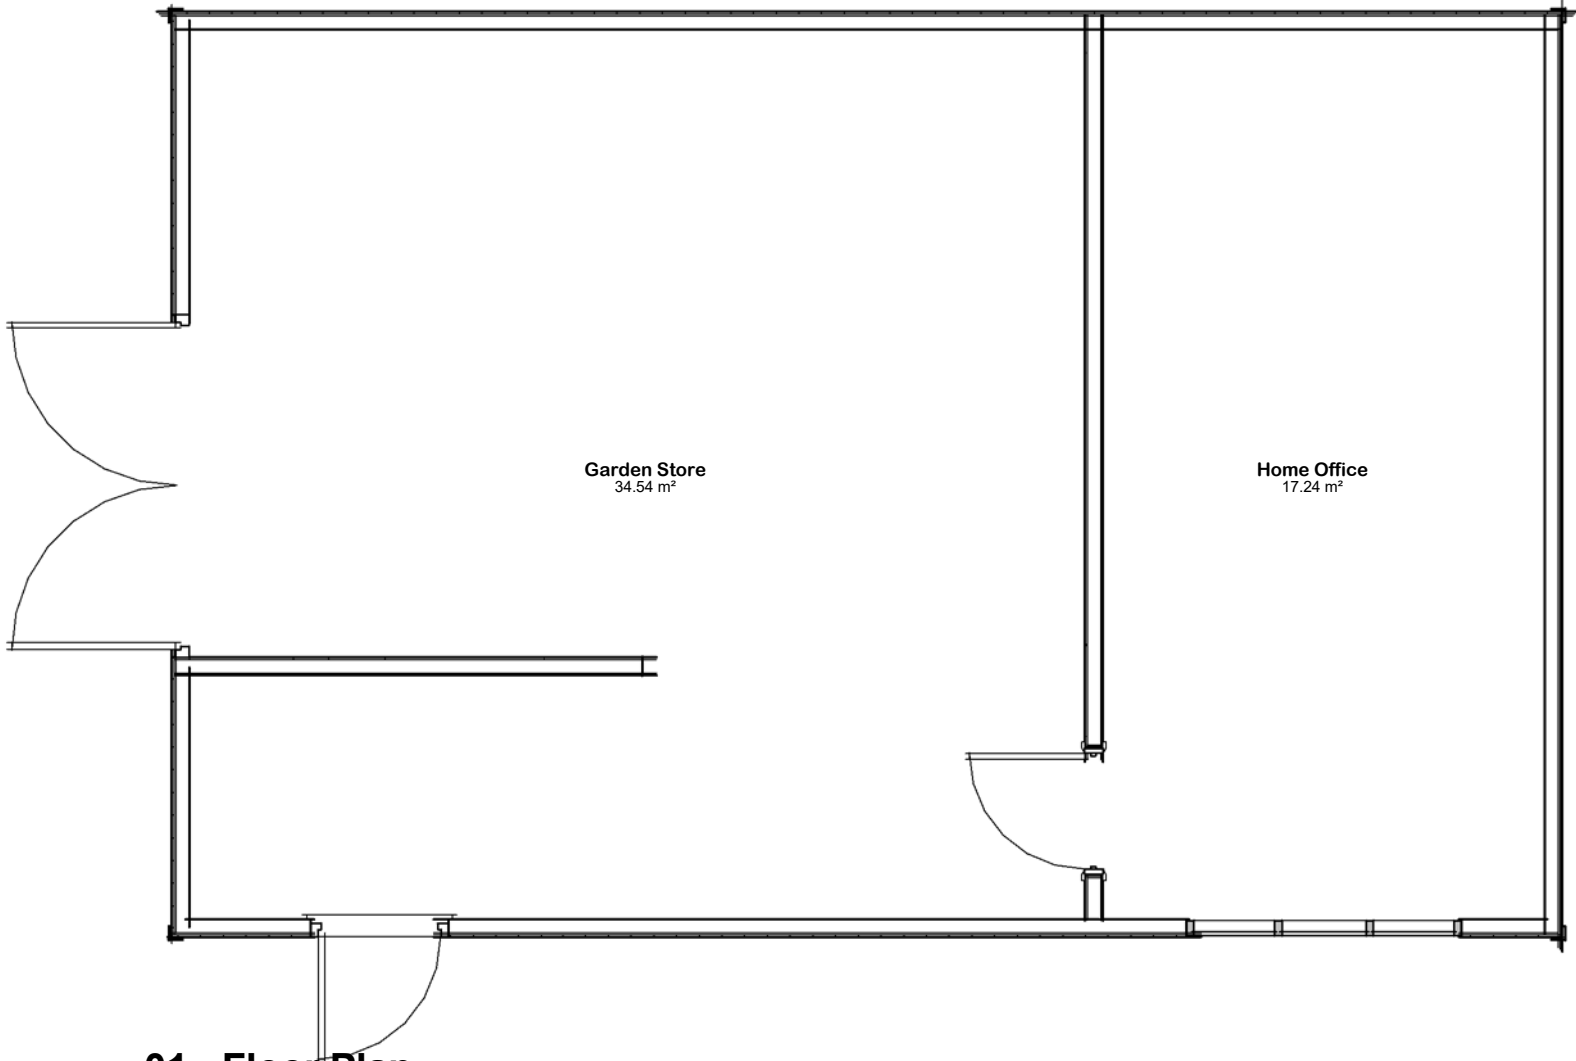


01 - Floor Plan
1 : 50

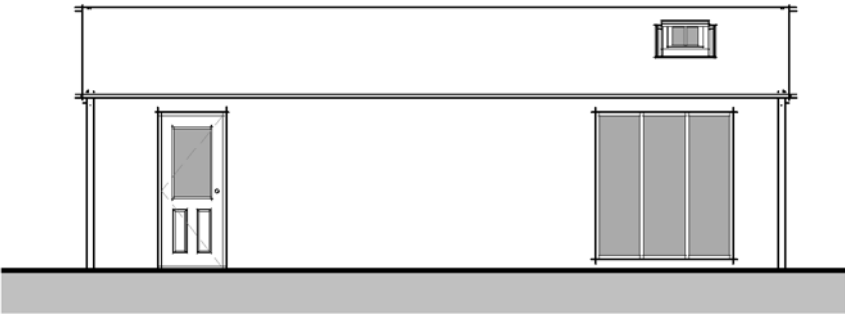


01 - Front
1 : 100

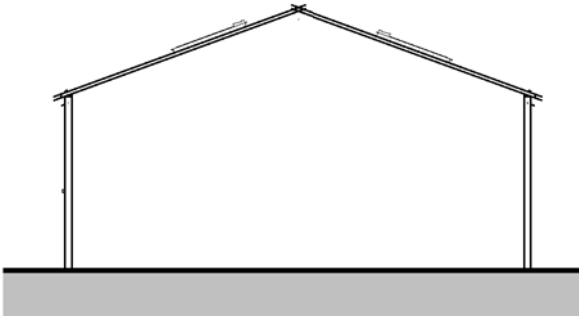

02 - Right Flank
1 : 100

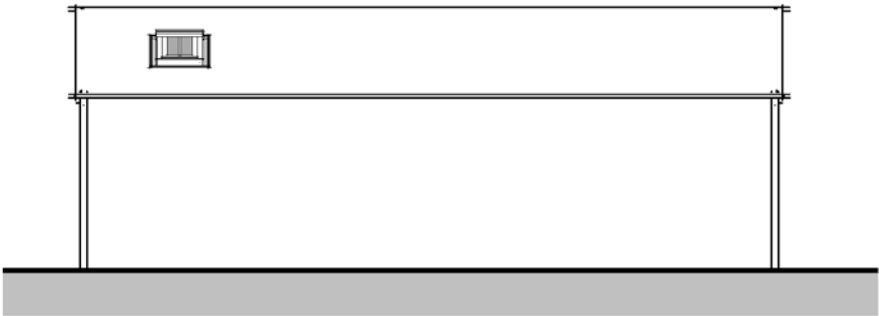

03 - Rear
1 : 100

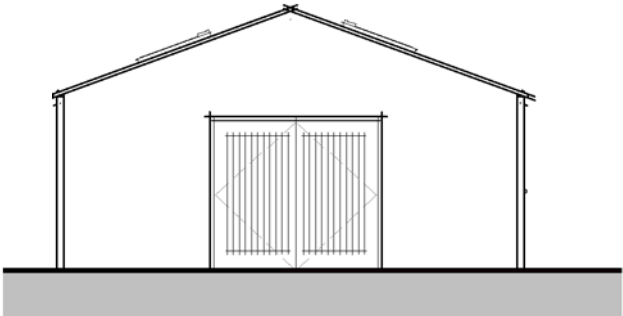

04 - Left Flank
1 : 100