
DETAILS ON THIS DRAWING ARE COPYRIGHT OF SIDEBOTTOM RICHARDSON CHENG LIMITED.THIS IS A CONFIDENTIAL DOCUMENT AND MUST NOT BE COPIED, USED OR DIVULGED IN ANY WAY WITHOUT PRIOR WRITTEN CONSENT

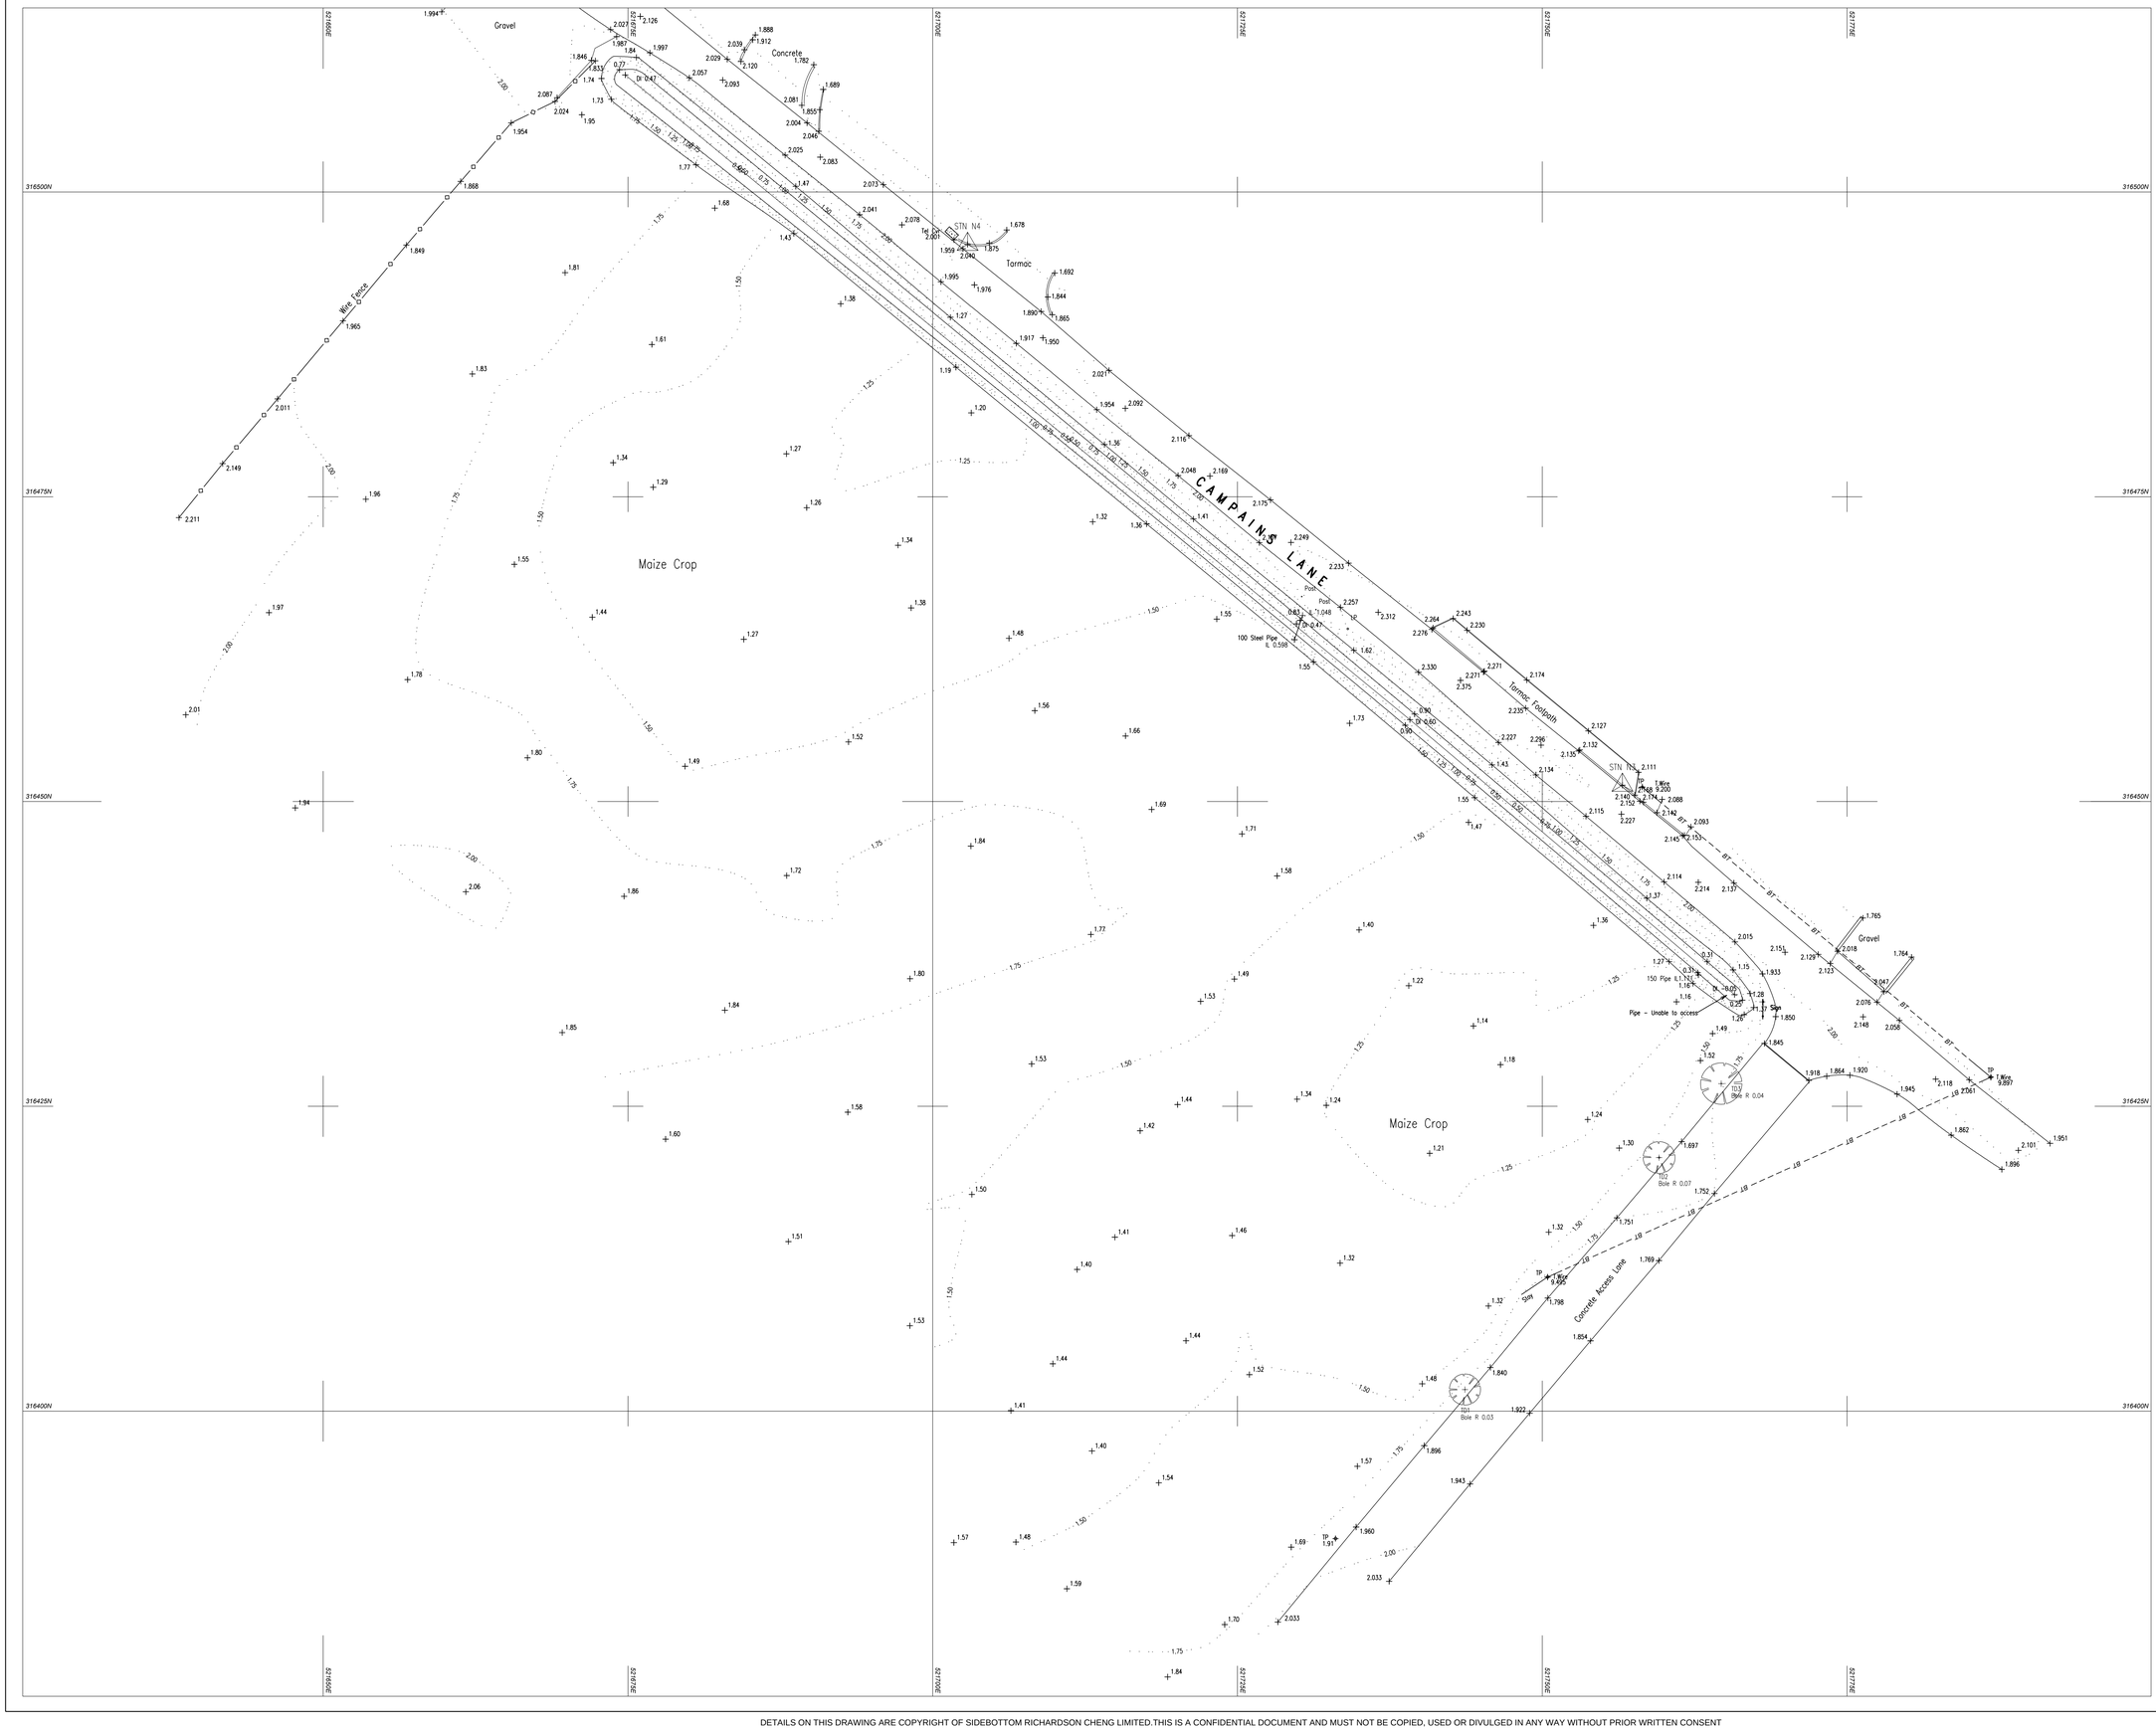

Key

SURVEY STATIONS

Name	Easting	Northing	Height	Remark
STN_N3	521756.570	316451.343	2.140	MAG NAIL
STN_N4	521702.852	316495.709	2.040	MAG NAIL

The survey grid is the National Grid obtained from ETRS89 GPS Coordinates with OSTN02 transformation. Levels shown to Ordnance Survey datum using ETRS89 GPS with OSGM02 transformation.

Surveyed boundary features are not necessarily legal boundaries

All utilities have been identified to the best of the surveyors knowledge. The correct identification can not be 100% guaranteed and should be independently verified prior to use in any design or building works.

Services may be obscured by parked cars, leaf litter or building materials etc.

N

Rev	Date	Remarks

Status: FOR INFORMATION

SIDEBOTTOM RICHARDSON CHENG LTD
CONSULTING STRUCTURAL AND CIVIL ENGINEERS
15 High Street, Spalding, Lincs. PE11 1TW
Tel: 01775 712660
Fax: 01775 712635
Email: src@srcltd.com

Project
Site Survey at Campains Lane Deeping St, Nicholas

Title
Topographical Survey

Date	Aug.'16	Scale	1:250 @A1
Drawn	JL	Checked	AS
Design	-	File Name	26916-01

DRG No. 26916/01 — Rev -

DETAILS ON THIS DRAWING ARE COPYRIGHT OF SIDEBOTTOM RICHARDSON CHENG LIMITED.THIS IS A CONFIDENTIAL DOCUMENT AND MUST NOT BE COPIED, USED OR DIVULGED IN ANY WAY WITHOUT PRIOR WRITTEN CONSENT