
This drawing is the copyright of Lincs Design Consultancy and must not be reproduced without written consent. The client/contractor is responsible for taking and checking all dimensions on site prior to commencement, particularly where building elements have not been accessible during surveys, and reporting back to the architectural consultant any discrepancies. All materials specified on this drawing are to be used in strict accordance with manufacturers written instructions and current codes of practice.

All Details and Specification on this drawing and in relation to this specific project should be adhered to. If any deviations occur the contractor / client should inform Lincs Design Consultancy immediately as we cannot be held responsible for errors resulting from undeclared detail and specification changes.

DRAWING ISSUES AND REVISIONS

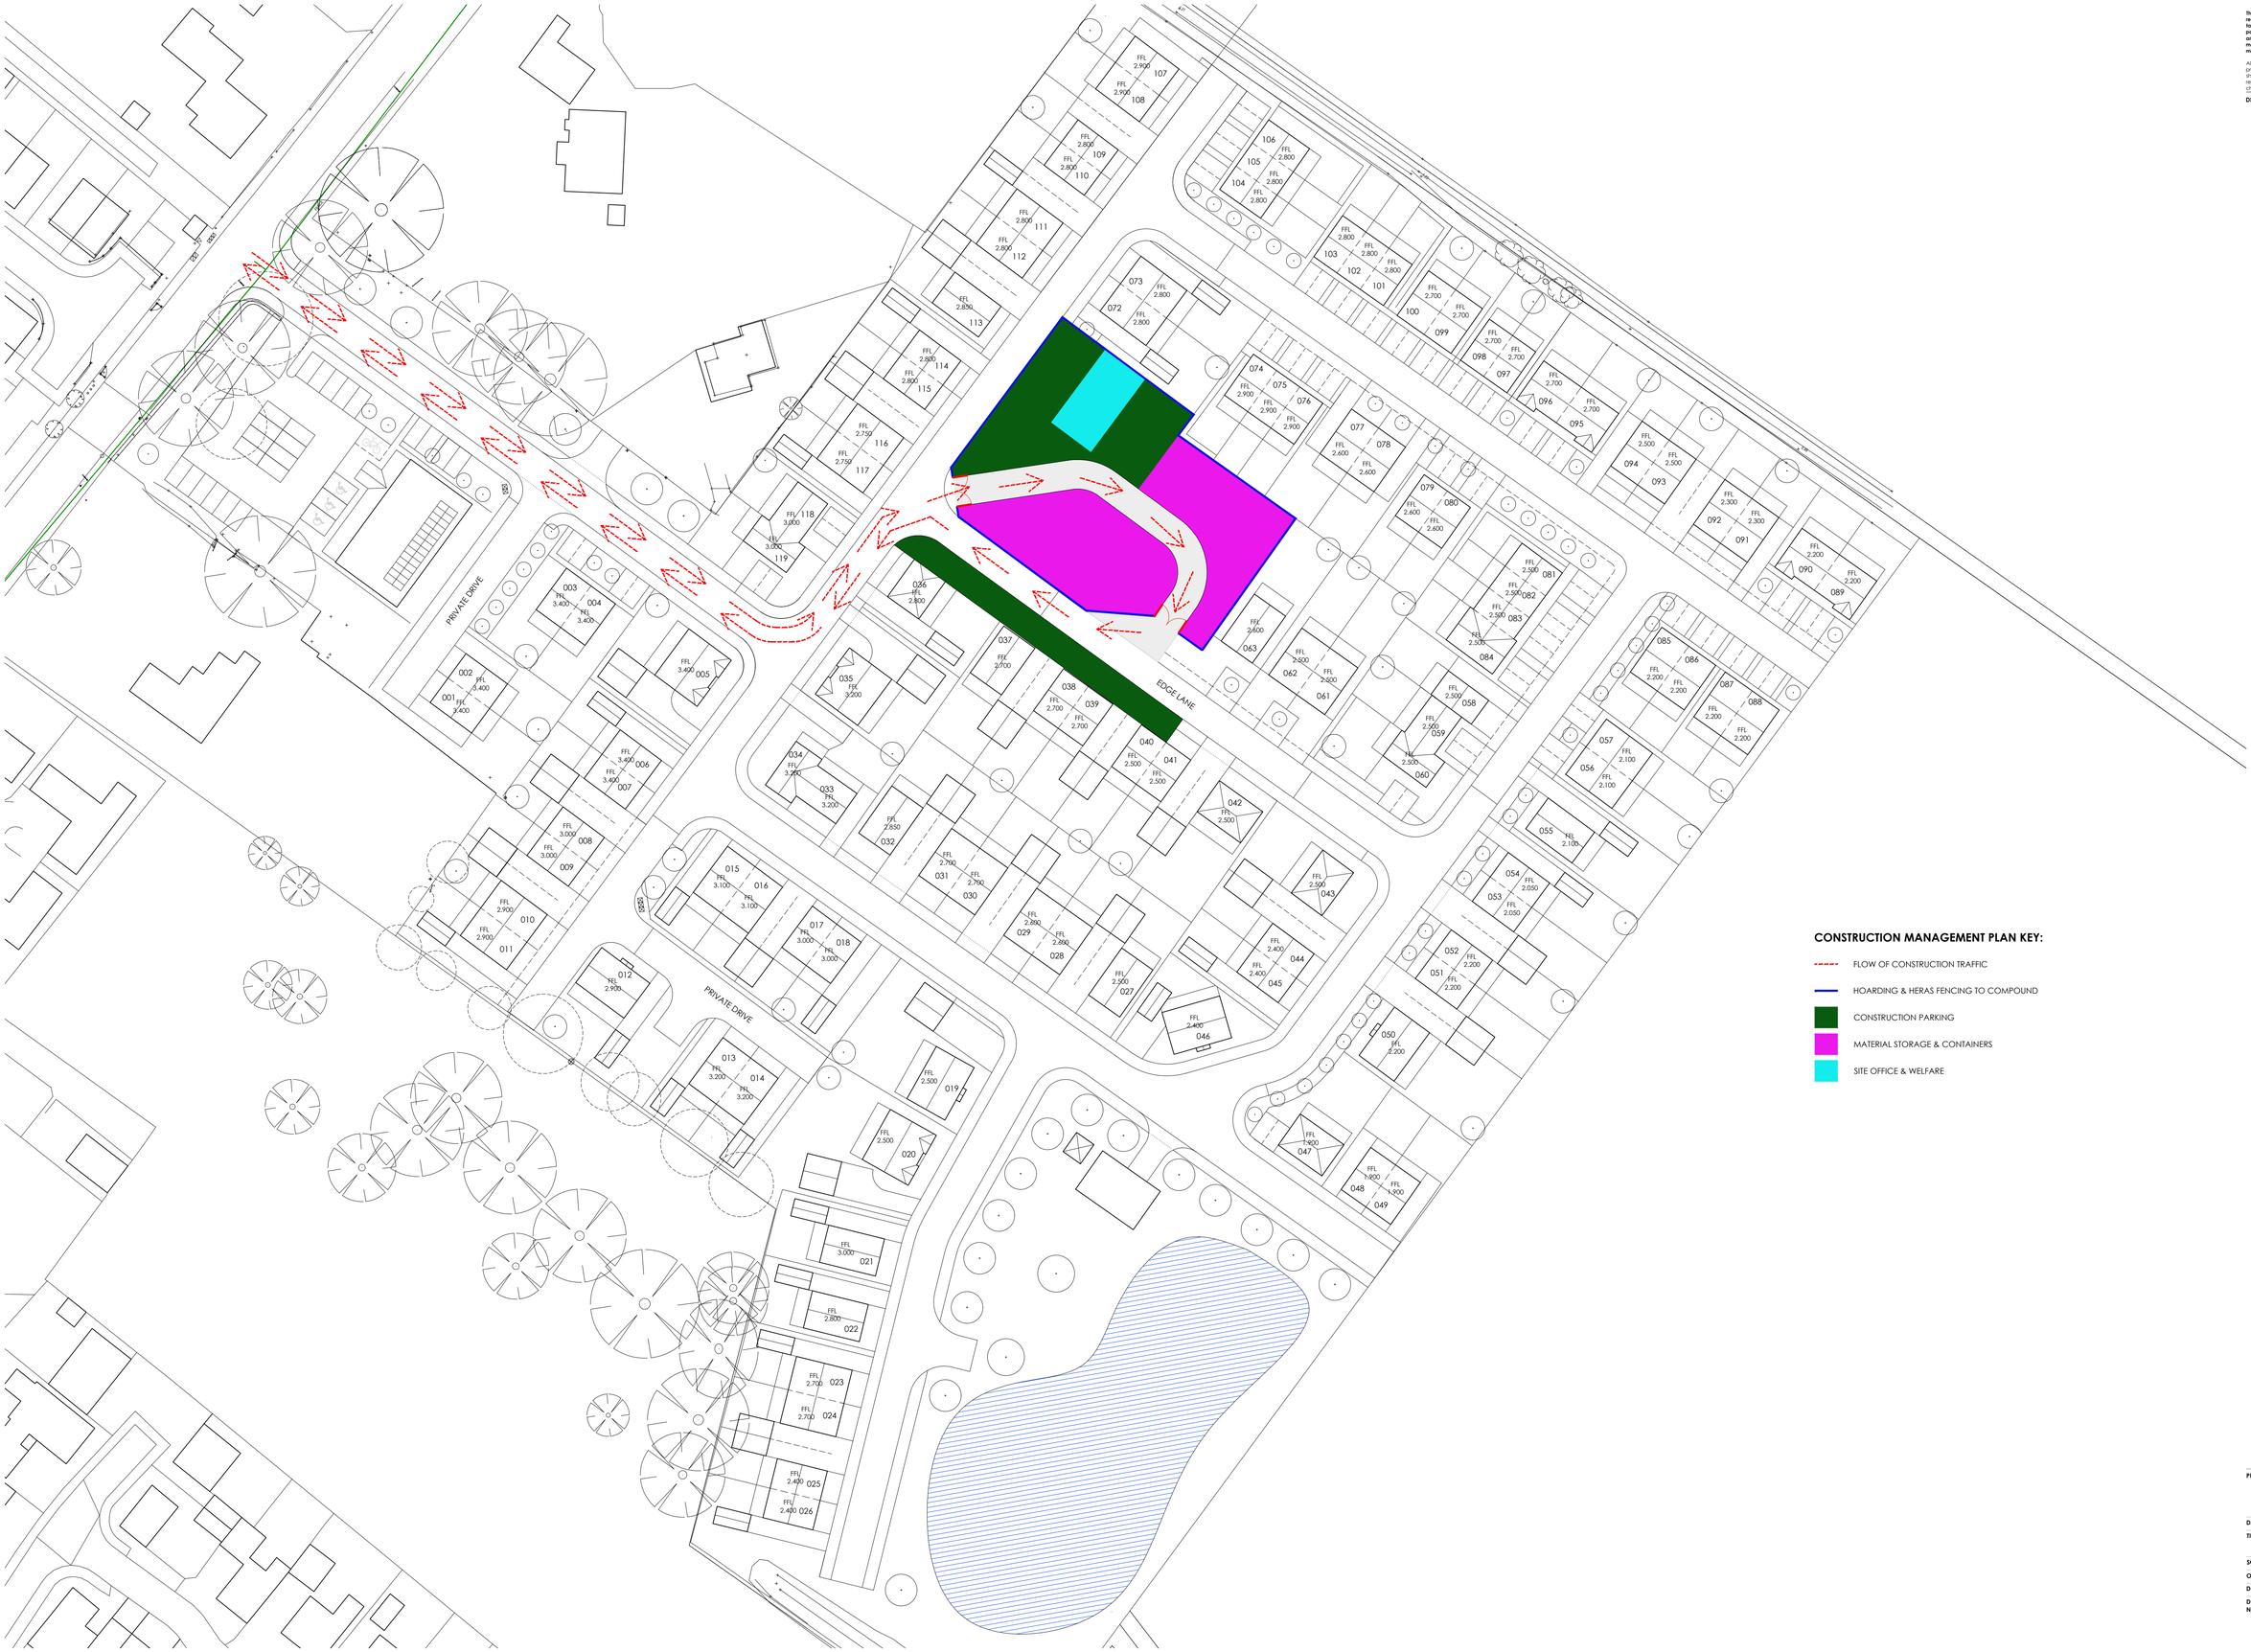

CONSTRUCTION MANAGEMENT PLAN KEY:

- FLOW OF CONSTRUCTION TRAFFIC
- HOARDING & HERAS FENCING TO COMPOUND
- CONSTRUCTION PARKING
- MATERIAL STORAGE & CONTAINERS
- SITE OFFICE & WELFARE

Lincs Design Consultancy
12 Vickers Lane
Louth
Lincolnshire
LN11 9PJ
T | 01507 611155
E | admin@lincsdesignconsultancy.co.uk
www.lincsdesignconsultancy.co.uk

PROJECT :	Residential Development Land Off of Littleworth Drove Deeping St Nicholas
DATE :	November 2024
TITLE :	Construction Management Plan
SCALE :	1:500
ORIGINAL SIZE :	A1
DRG STATUS :	PLANNING
DRAWING NUMBER :	LDC4244-150