


This drawing is the copyright of Lincs Design Consultancy and must not be reproduced without permission. It is the contractors responsibility for taking such action as may be necessary to ensure any proposed development particularly where building elements have not been accessible during surveys, and main building fabric is covered, complies with current regulations. All dimensions to be taken on the drawing and not scaled off the drawing. All work to be carried out in accordance with manufacturers written instructions and current codes of practice.


All Details and Specifications on this drawing and in relation to the specific project should be adhered to. If any deviations occur the contractor / client must inform the architect immediately so we cannot be held responsible for errors resulting from undisclosed detail and specification changes.


DRAWING ISSUES AND REVISIONS

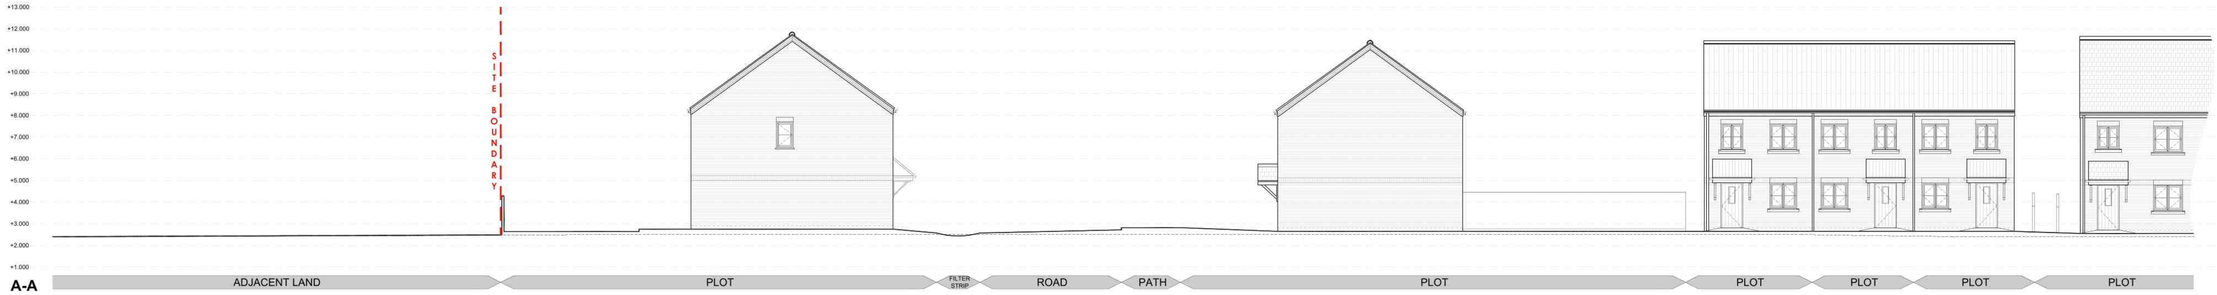

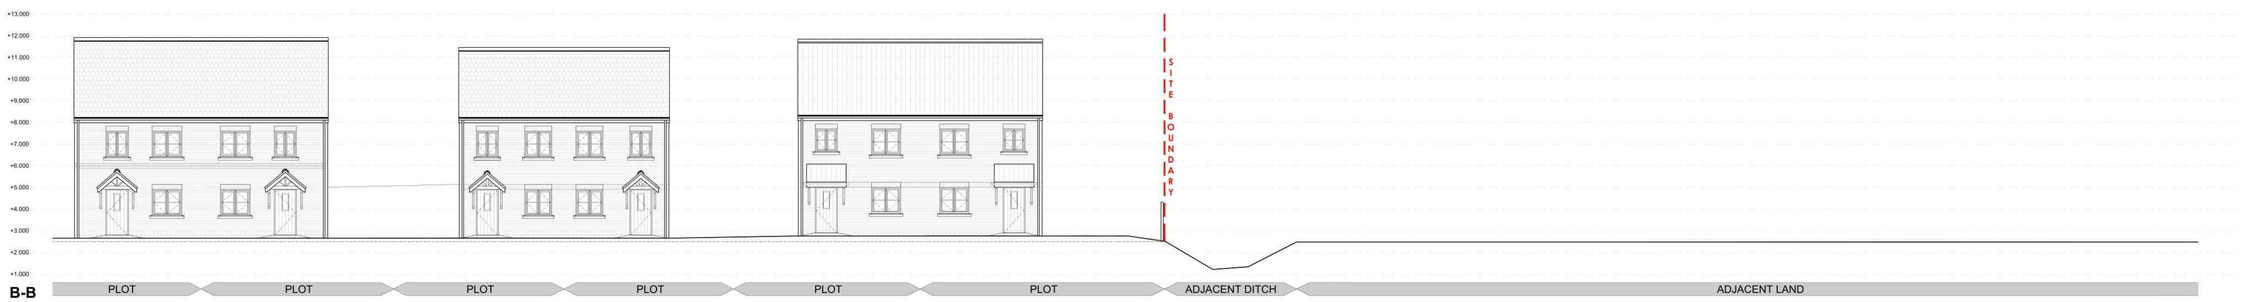

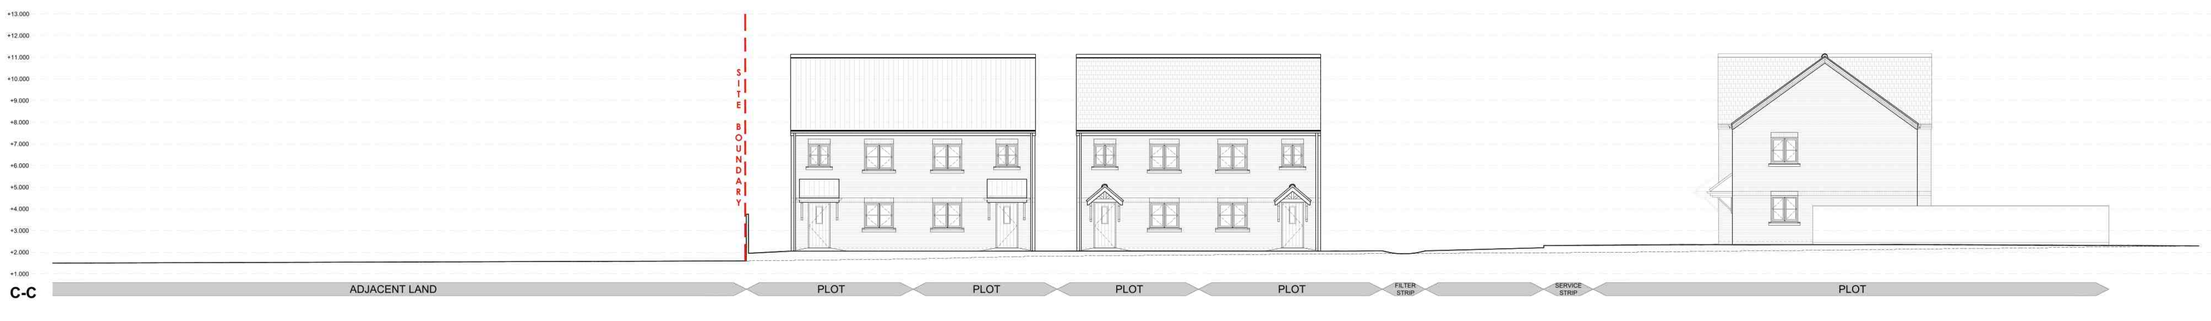

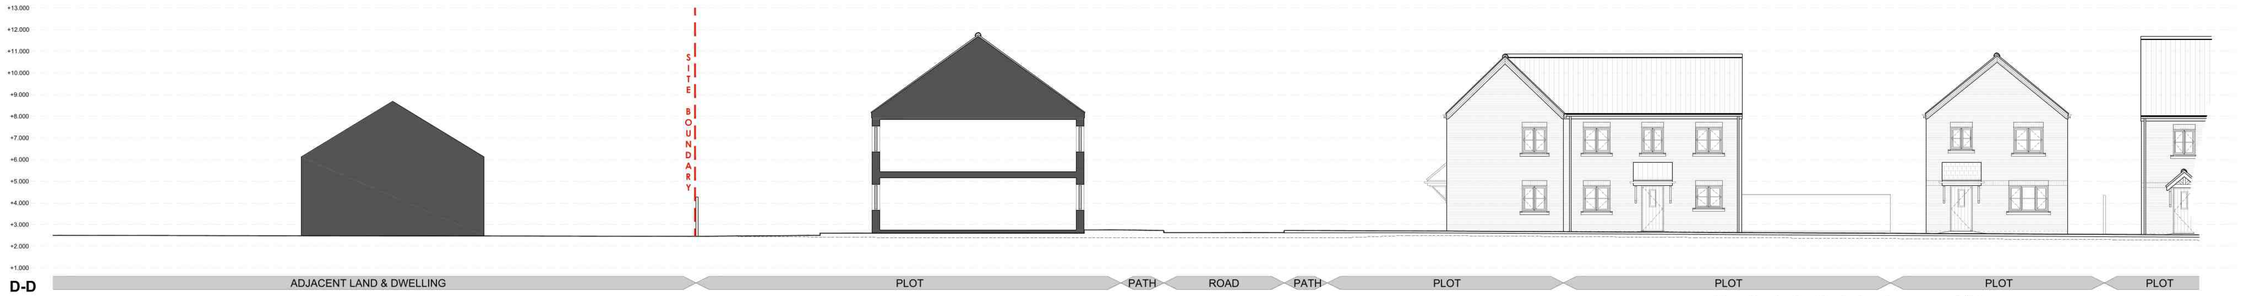

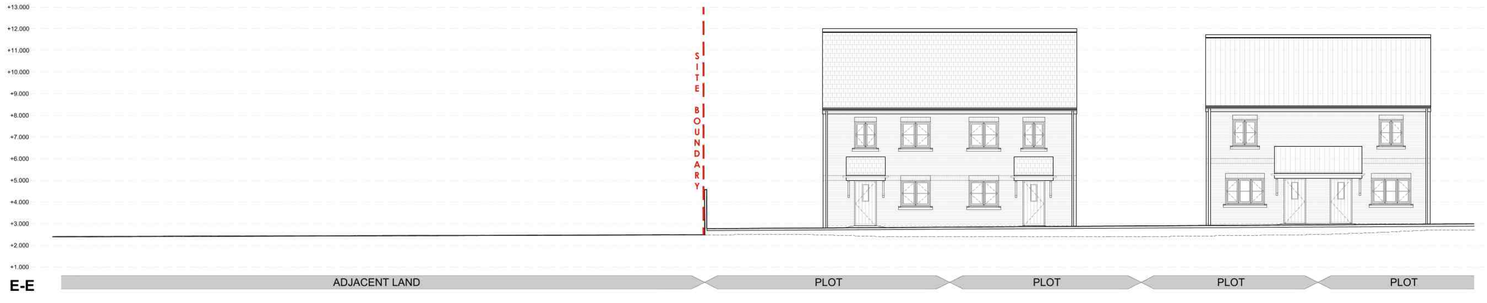



Lincs Design Consultancy
12 Wickets Close
Bourne
Lincolnshire
PE10 9PJ
T | 07507 611100
E | admin@lincsdesignconsultancy.co.uk
www.lincsdesignconsultancy.co.uk

PROJECT :	Residential Development Land Off Littleworth Drove Deeing St Nicholas Spalding
DATE :	November 2024
TITLE :	Boundary Sectional Elevations
SCALE :	1:100
ORIGINAL SIZE	A0
DRG STATUS	PLANNING
DRAWING NUMBER :	LDC4244-152