

This drawing is the copyright of Lincs Design Consultancy and must not be reproduced without prior permission. It is the responsibility of the contractor to verify all dimensions on site prior to commencement of work. Particulars where building elements have not been accessible during surveys, are based on visual inspection only. Unless noted otherwise, all materials specified on this drawing are to be used in strict accordance with manufacturers written instructions and current codes of practice.


All Details and Specification on this drawing and in relation to the specific project should be adhered to. If any deviations occur the contractor / client should inform the architect immediately as we cannot be held responsible for errors resulting from unauthorised detail and specification changes.


DRAWING ISSUES AND REVISIONS

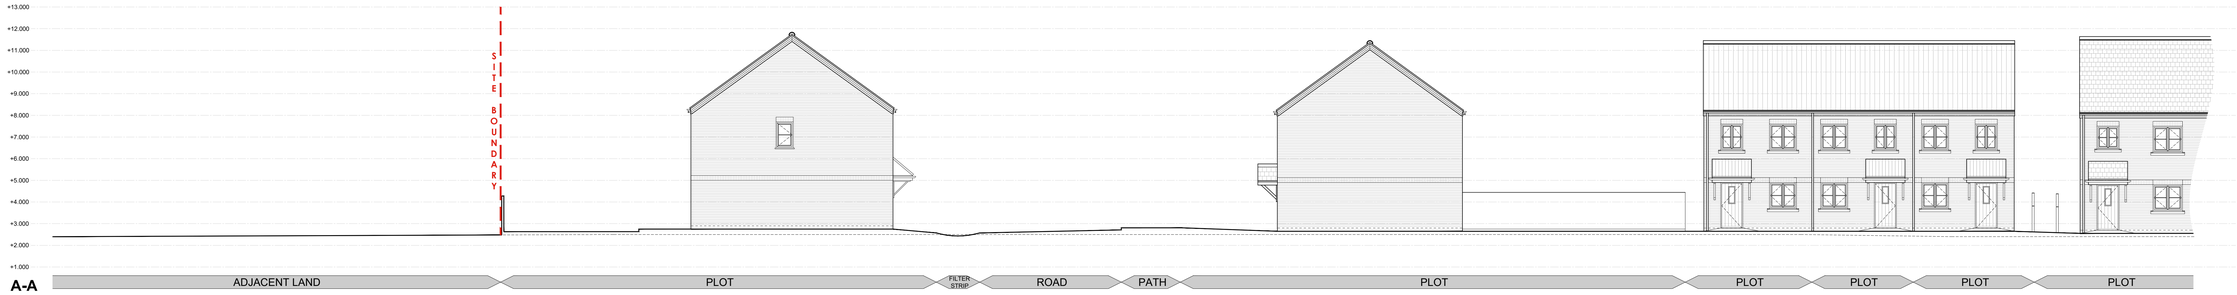

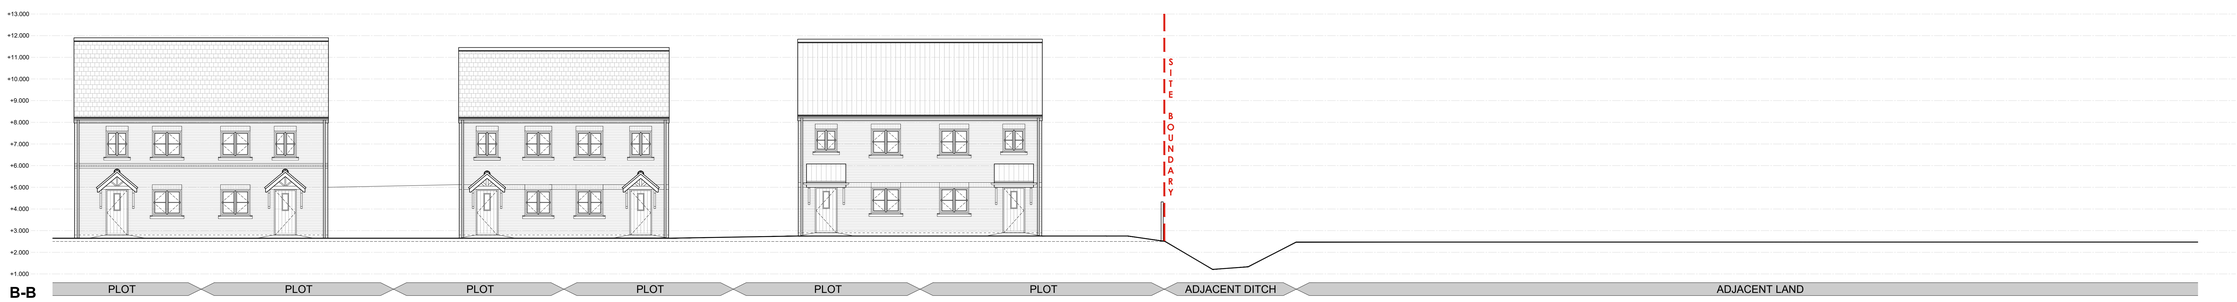



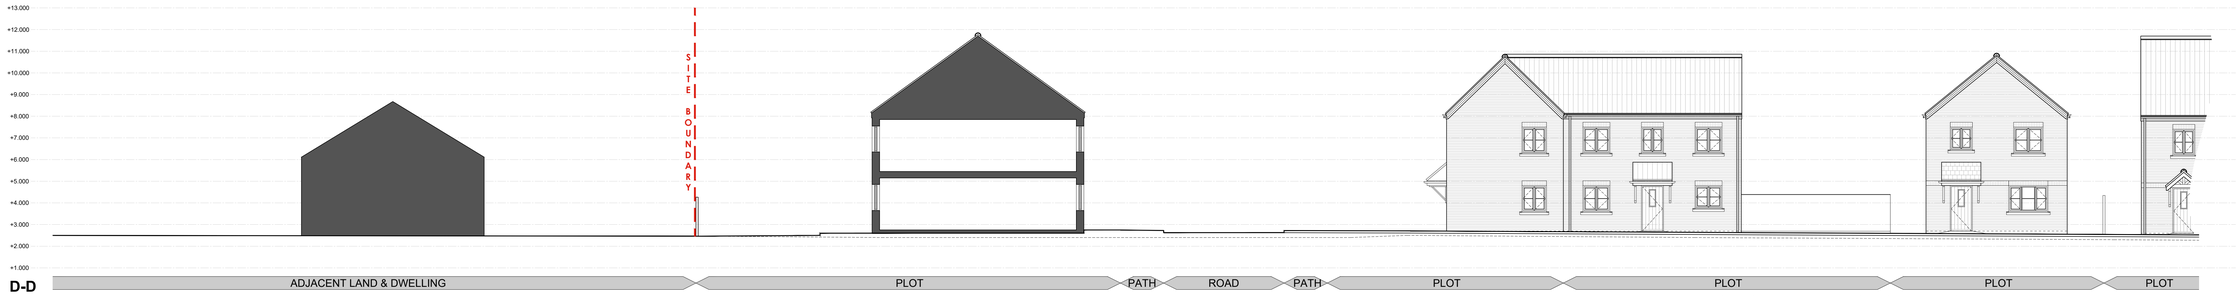

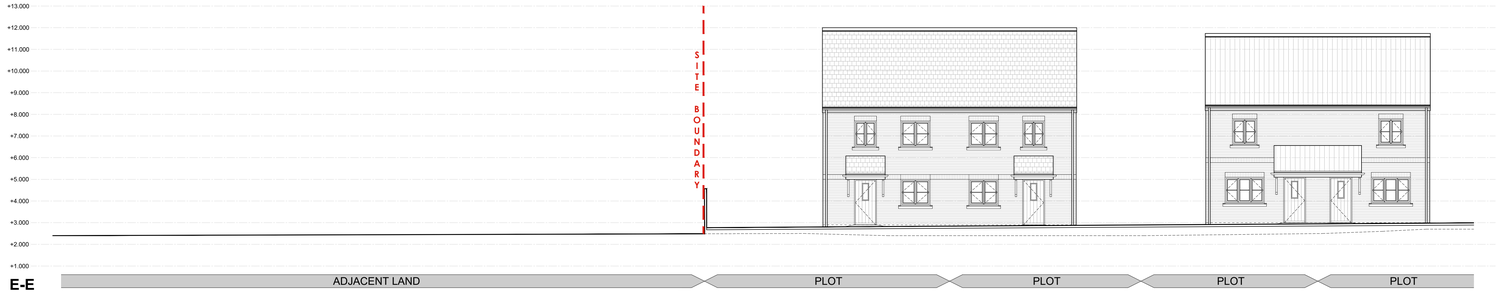



Lincs Design Consultancy
12 Wickets Close
Bourne
Lincolnshire
PE10 9FJ
T | 07507 611555
E | admin@lincsdesignconsultancy.co.uk
www.lincsdesignconsultancy.co.uk

PROJECT :	Residential Development Land Off Littleworth Drove Deeing St Nicholas Spalding
DATE :	November 2024
TITLE :	Boundary Sectional Elevations
SCALE :	1:100
ORIGINAL SIZE	A0
DRG STATUS	PLANNING
DRAWING NUMBER :	LDC4244-152