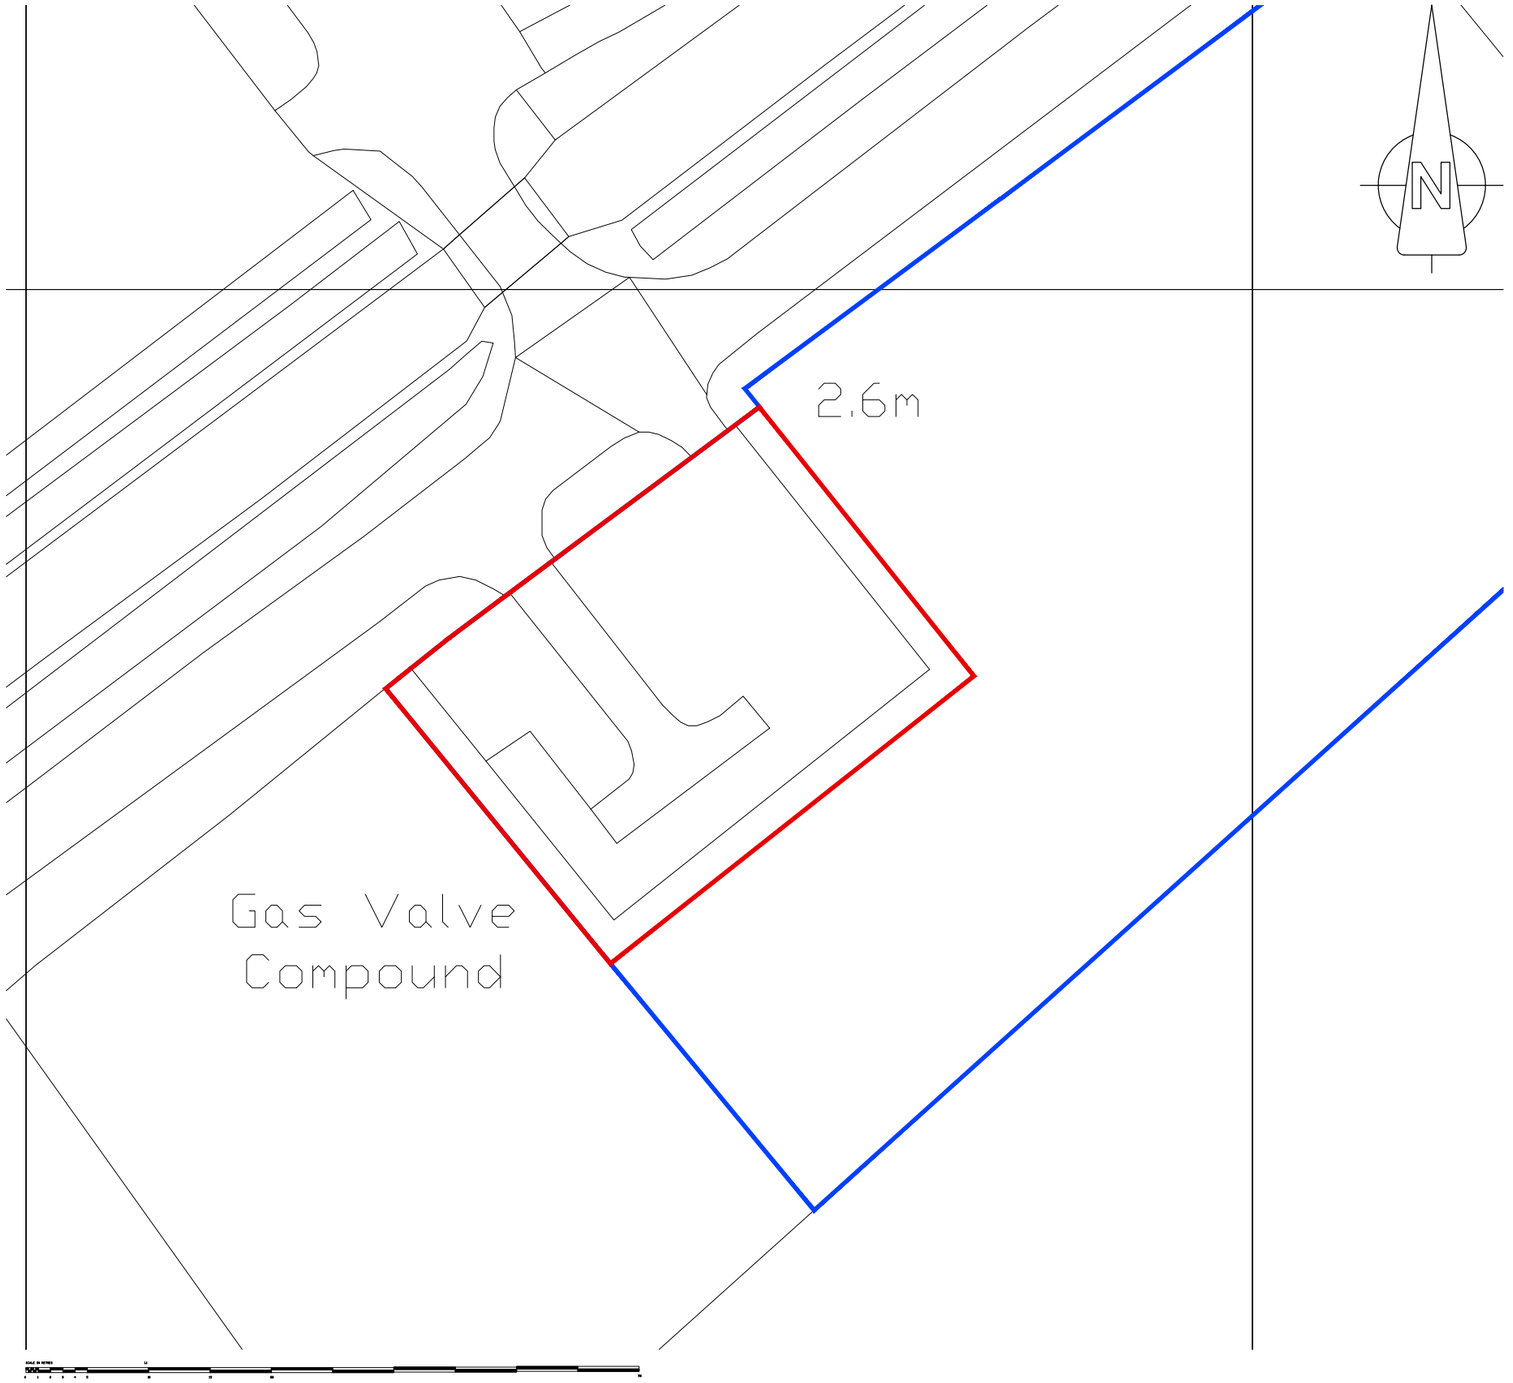


PETER SMITH ASSOCIATES ARCHITECTS

The Studio
57 Main Street
Baston
Peterborough PE69PB

Tel. 01778 560090
Fax. 01778 560091

Project CHANGE OF USE BEEHIVE LODGE PE11 3JJ	Drawing BLOCK PLAN
Client MR AND MRS COOK	Drawing no. 15/3921/01 Revision - Scale 1:500 Date NOV 15
Drawn By Y. KELLY	Checked By