

©Design Copyright reserved. Written consent must be obtained before copying or reproducing this drawing. Do not scale from this drawing, use dimensioned figures only. Contractors are responsible for taking and checking site dimensions. Any discrepancy must be reported to the architect immediately.

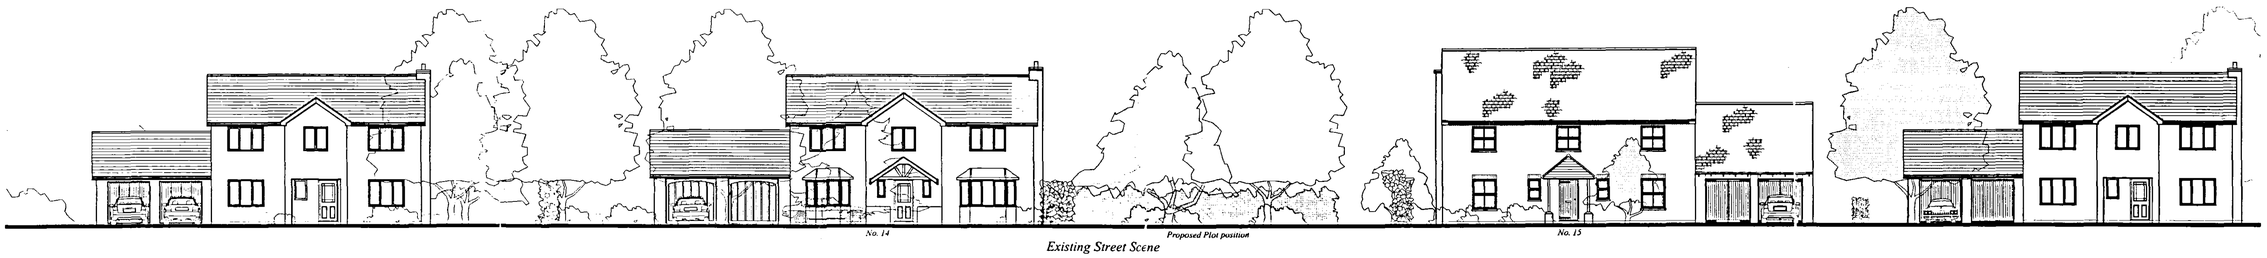

Existing Street Scene

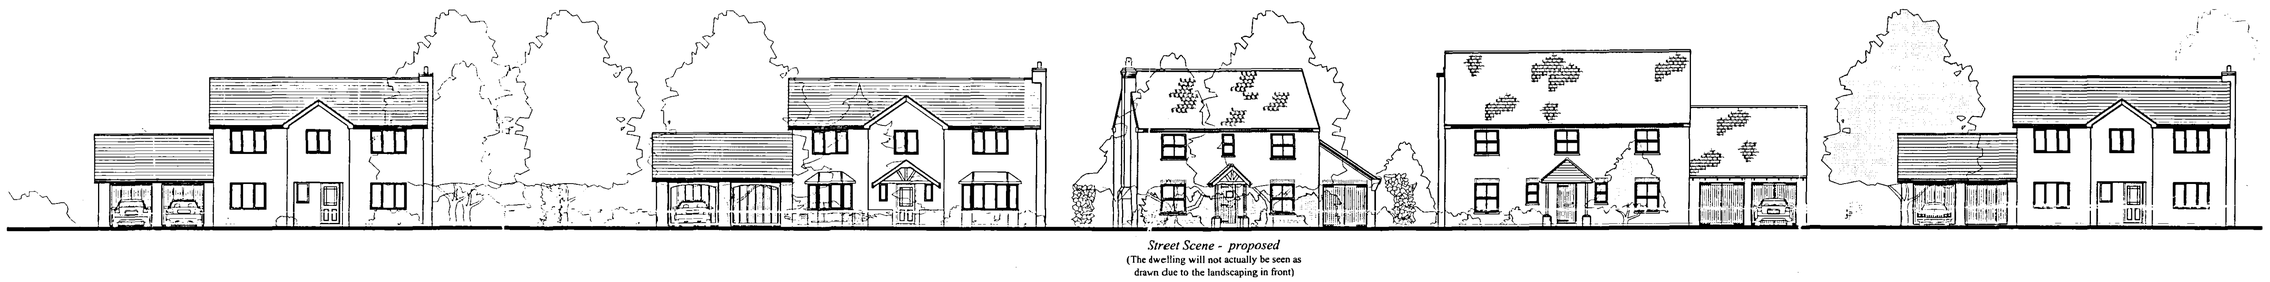

Street Scene - proposed
(The dwelling will not actually be seen as drawn due to the landscaping in front)

View from North Westerly direction to show orientation of proposed dwelling

DETERMINED PLAN

SHDC
Planning & Development
10 OCT 2008
Ref: 1076/08

CB Design Group
Chartered Architects + Planning Consultants
NFU Buildings - Camelgate - Spalding - Lincolnshire PE12 6ET
Telephone 01-775 722241 Fax 01-775 769986
Email enquiries@cblnewhomes.co.uk
Member of The Royal Institute of British Architects
Member of Chartered Institute of Arbitrators Tendering.ms

Client
Mr & Mrs K Brown

Scale
1:150

Project
Proposed Residential Development at:
Wren Close
Deeping St Nicholas
Lincolnshire

Date
Aug 2008

Drawn by
LPR

Drawing No.
2065/08/103

Revision

Title
Planning Drawing
Existing & Proposed Street Scenes

A1