



FRONT.

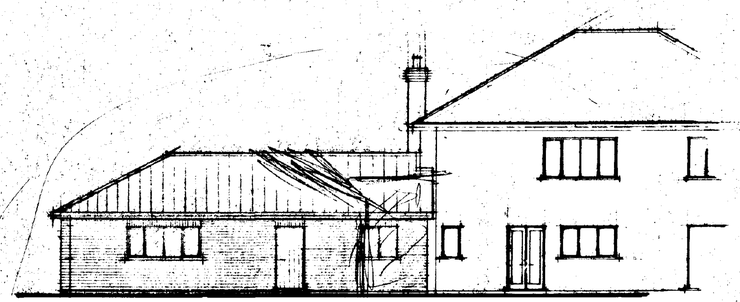


SIDE.




REAR.

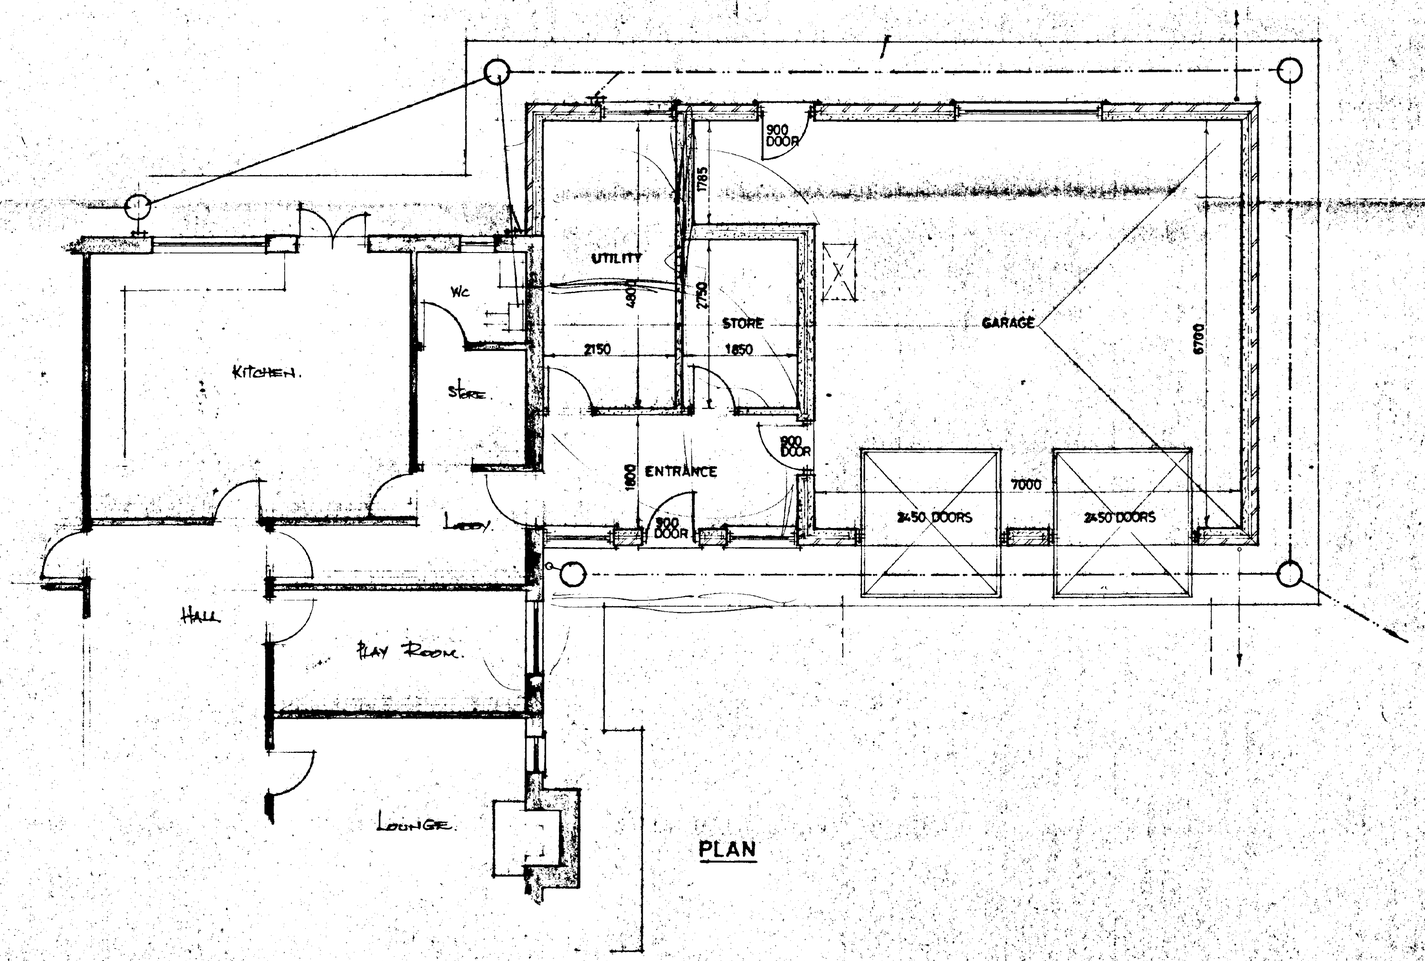

PLAN

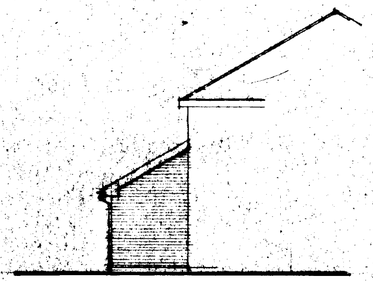

SIDE.

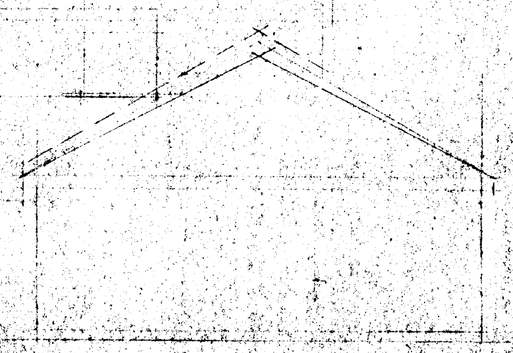

SOUTH HOLLAND D.C.
PLAN DEPT.
11 NOV 1994
REF ...1987/94.

DETERMINED PLAN

G. R. MERCHANT
LENG AMICE, FIWO,
ARCHITECTURAL, STRUCTURAL & LAND DRAINAGE CONSULTANT
TEL: HOLBEACH (0406) [redacted] 490800

PROJECT:
EXTENSION TO FARM HOUSE.
HOSPITAL FARM.
DEEPING-ST-NICHOLAS.
SPALDING.
LINCS.

CLIENT:
SLY BROS (POTATOES) LTD.
MILLGATE HOUSE.
WHAPLODE-ST-CATHERINE.
SPALDING.
LINCS.

SCALES: 1/50 & 1/100.
DATE: Oct 1994.

G.R.MERCHANT.
DRAWING No.: CDS.4.

REVISIONS:

SUMMIT
1000-2937