

© 2002 Waldeck Associates Ltd

NOTES


1. DO NOT SCALE THIS DRAWING.
2. ALL DIMENSIONS ARE IN MILLIMETRES UNLESS STATED OTHERWISE.
3. THIS DRAWING IS TO BE READ IN CONJUNCTION WITH ALL OTHER RELEVANT DRAWINGS.

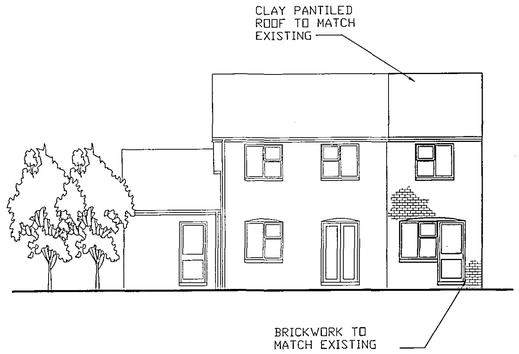


PROPOSED SOUTH ELEVATION
SCALE 1:100

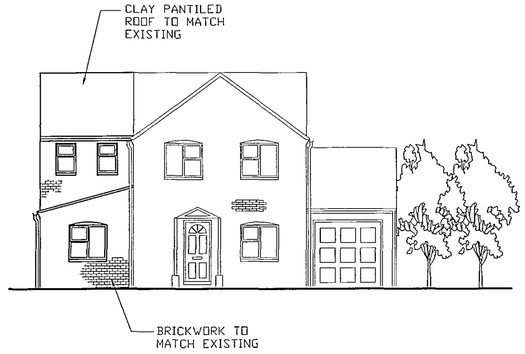


PROPOSED NORTH ELEVATION
SCALE 1:100

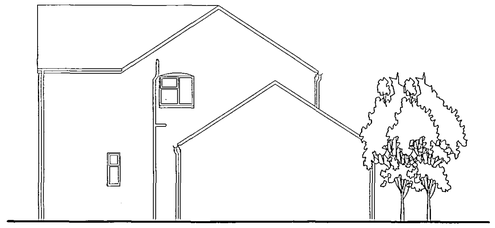

PROPOSED WEST ELEVATION
SCALE 1:100

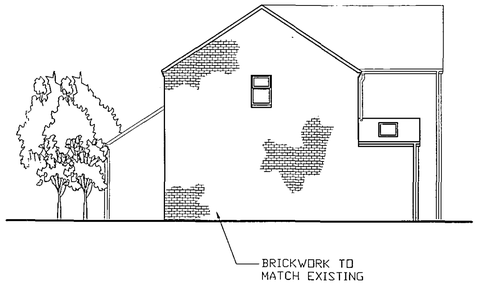

PROPOSED EAST ELEVATION
SCALE 1:100

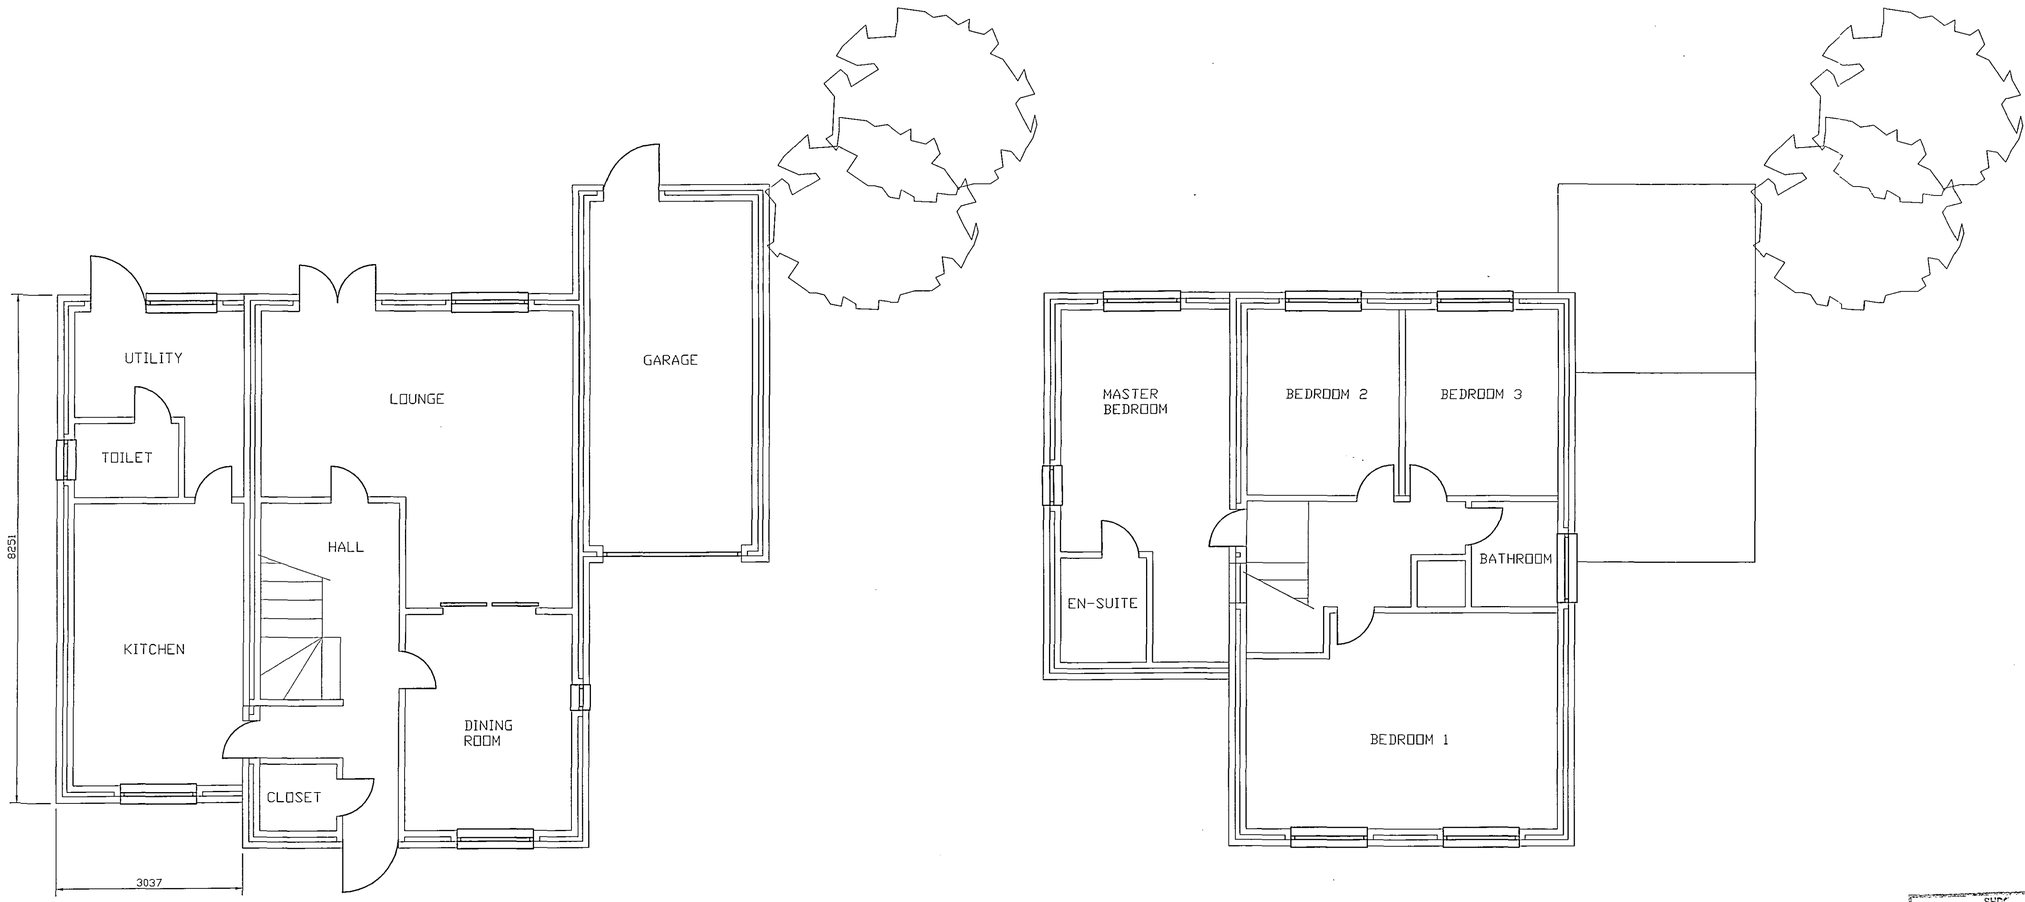

PROPOSED GROUND FLOOR PLAN
SCALE 1:50

PROPOSED FIRST FLOOR PLAN
SCALE 1:50

DETERMINED PLAN

SNDC Planning & Development
13 AUG 2004
Ref: 1088/04

Rev	Amendments	Rev'd By	Date

Client: MORLEY

Project: 2 CARRINGTON VIEW PLANNING DRAWINGS

Title: PROPOSED PLANS AND ELEVATIONS

Job No	MORLEY
Drawing No	MORLEY/A1/02
Status	PRELIMINARY
Scale	AS SHOWN
Date	AUG-04
Project Engineer	MO
Drawn By	TO
Checked By	

Waldeck Associates
Consulting Civil & Structural Engineers
Kesteven Business Centre
2 Kesteven Street
Sleaford,
Lincs.,
NG34 7DT
Tel. 01529 415009
Fax. 01529 414844
E-mail eng@waldecka.freeserve.co.uk