© 2002 Waldeck Associates Ltd

NOTES


1. DO NOT SCALE THIS DRAWING.
2. ALL DIMENSIONS ARE IN MILLIMETRES UNLESS STATED OTHERWISE.
3. THIS DRAWING IS TO BE READ IN CONJUNCTION WITH ALL OTHER RELEVANT DRAWINGS.




EXISTING SOUTH ELEVATION
SCALE 1:75




EXISTING NORTH ELEVATION
SCALE 1:75

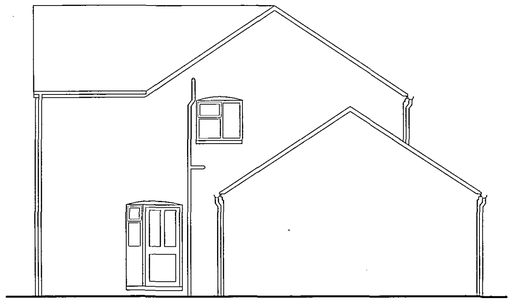


EXISTING WEST ELEVATION
SCALE 1:75

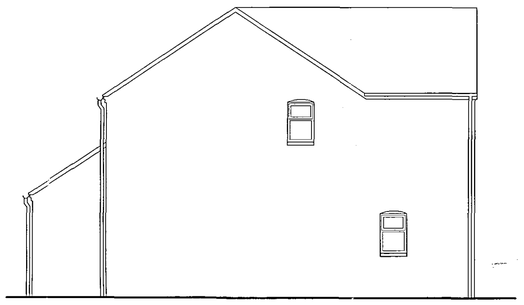


EXISTING EAST ELEVATION
SCALE 1:75

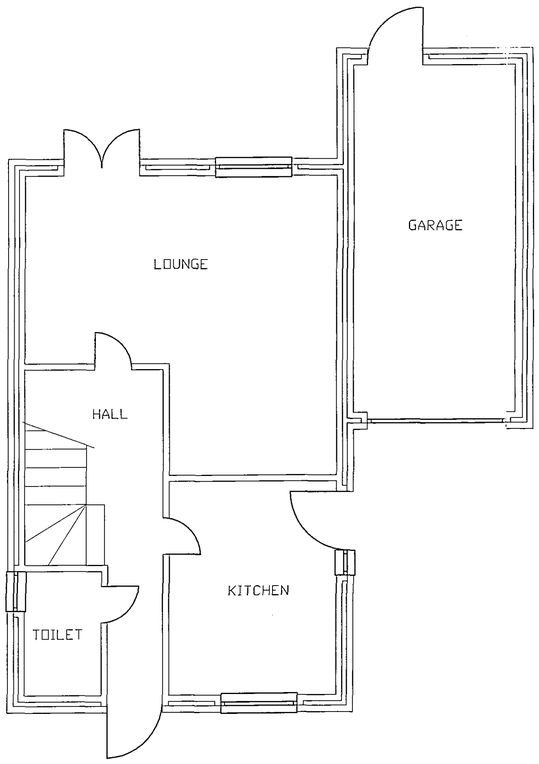

EXISTING GROUND FLOOR PLAN
SCALE 1:50

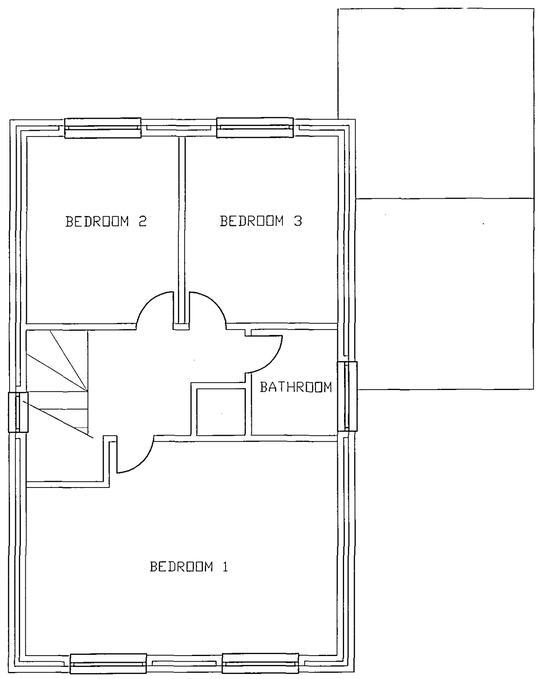

EXISTING FIRST FLOOR PLAN
SCALE 1:50

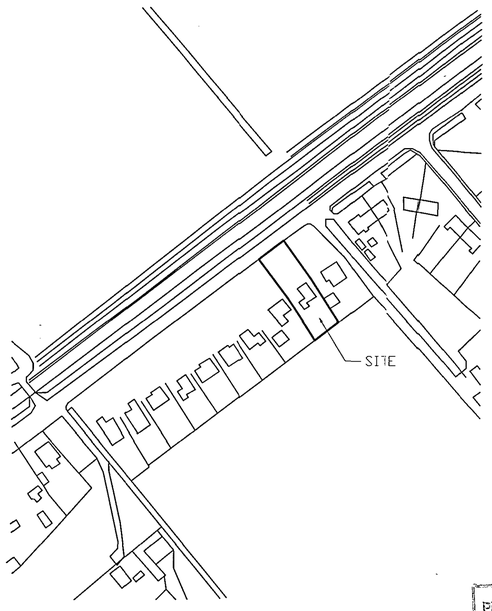

SITE PLAN
SCALE 1:1250

DETERMINED PLAN

SHDC
Planning & Development
13 AUG 2004
Ref: 1088/04

Rev.	Amendments	Rev'd By	Date

Client: MORLEY

Project: 2 CARRINGTON VIEW PLANNING DRAWINGS

Title: EXISTING PLANS AND ELEVATIONS

Job No: MORLEY

Drawing No: MORLEY/A1/01

Status: PRELIMINARY

Scale: AS SHOWN | Date: AUG-04

Project Engineer: MD | Drawn By: TO | Checked By:

Waldeck Associates
Consulting Civil & Structural Engineers
Kesteven Business Centre
2 Kesteven Street
Sleaford,
Lincs,
NG34 7DT
Tel. 01529 415499
Fax. 01529 414844
E-mail eng@waldeck.freeserve.co.uk