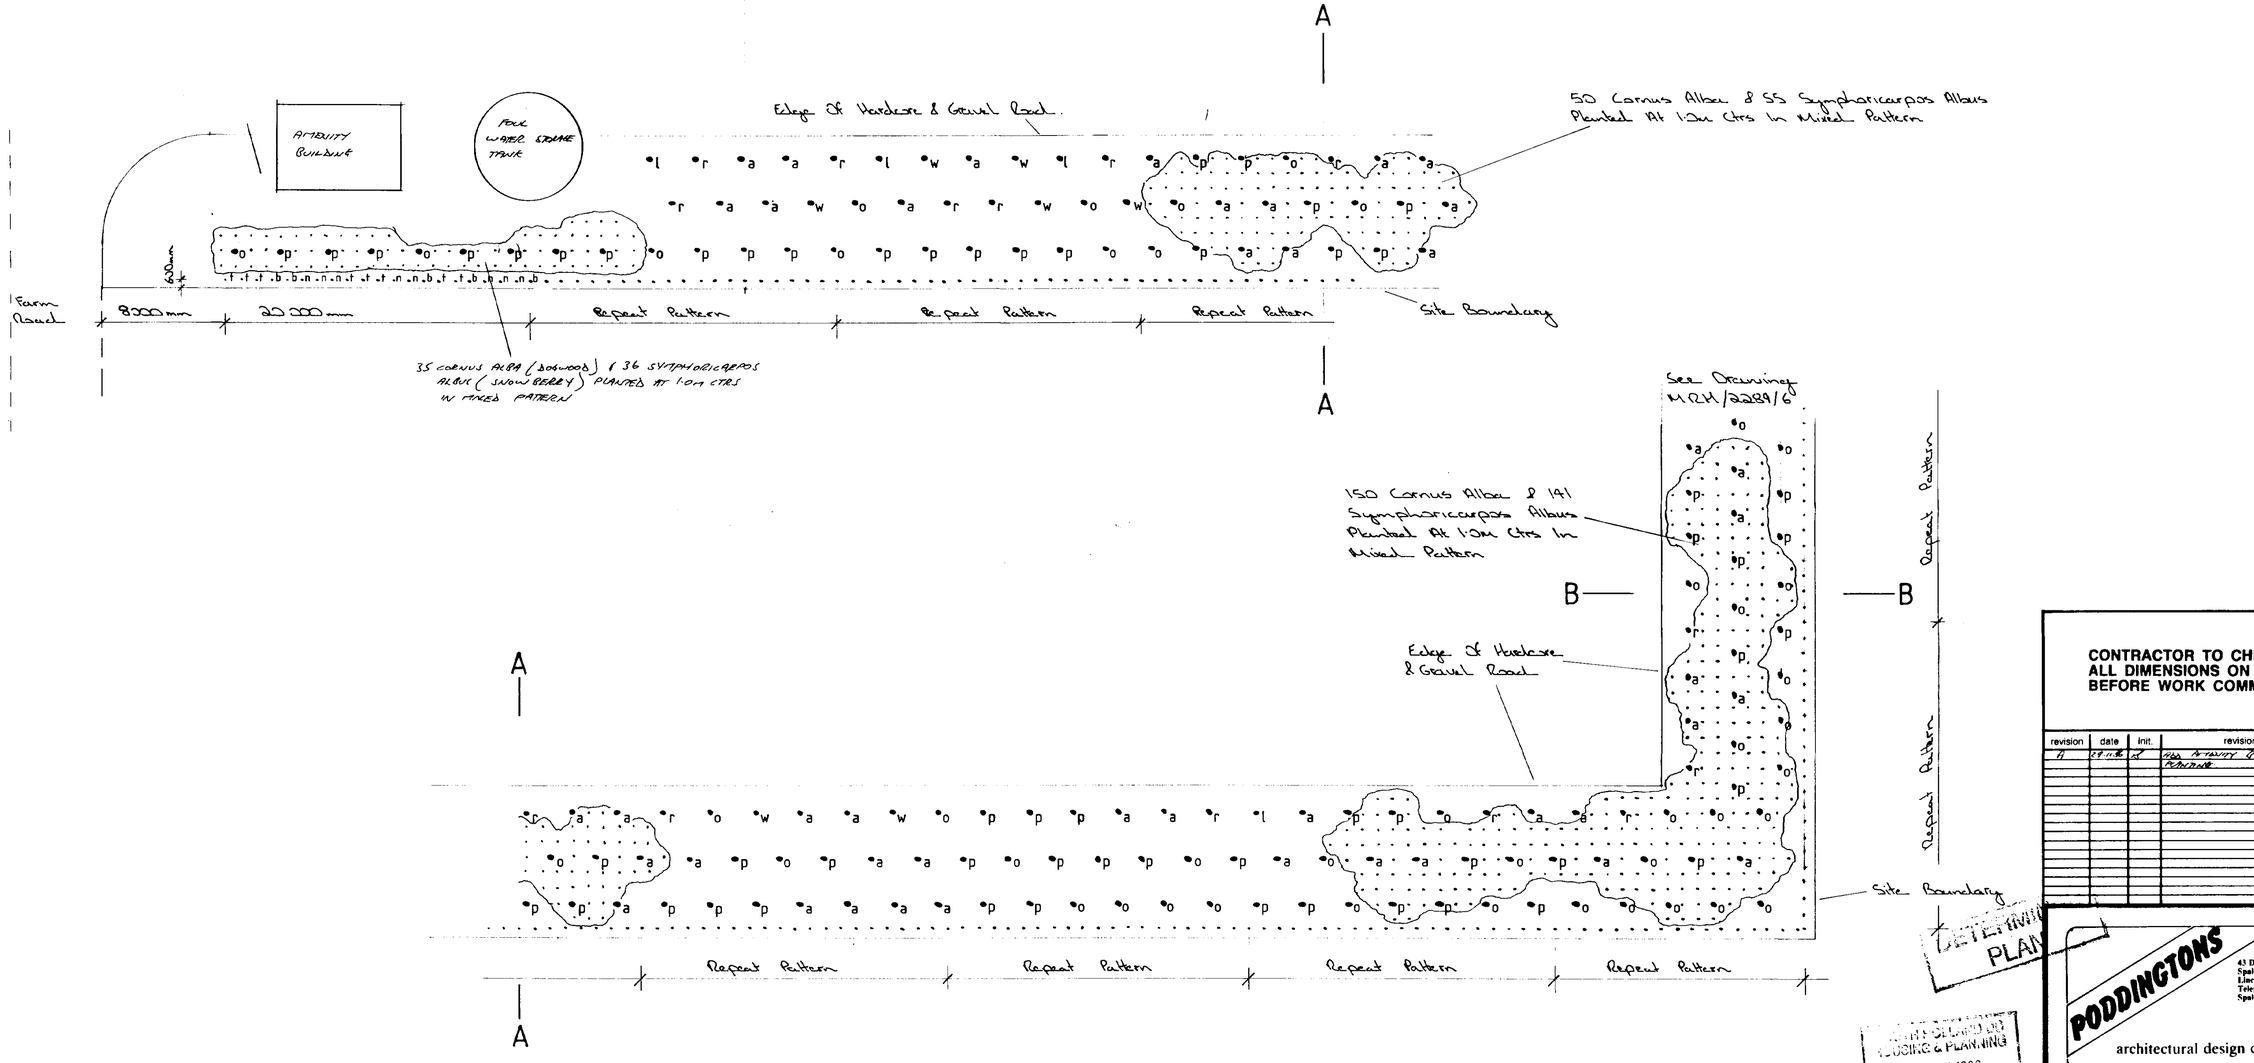


NORTHWEST BOUNDARY

FIG. 5b

CONTRACTOR TO CHECK ALL DIMENSIONS ON SITE BEFORE WORK COMMENCES.

revision	date	init.	revision details
A	08.11.96	AC	New Highway Realignment

DETAILED PLAN

SOUTH HOLLAND DC HOUSING & PLANNING 28 NOV 1996 1093/96

PODDINGTONS
43 Double Street, Spalding, Lincs, PE11 2AA
Telephone: Spalding (0775) 761856 768296
architectural design consultants

project
Proposed Turkey Rearing Farm
At.
Bar Farm, Deeping Fen, Spalding
For.
Mr. R. Turner

drawing
Landscaping Plan


scale
1:200


drawing no
MOM/2289/5

A

style
Mac-bar 89

checked

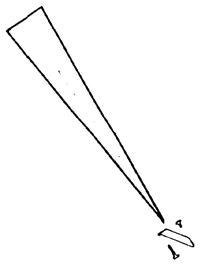

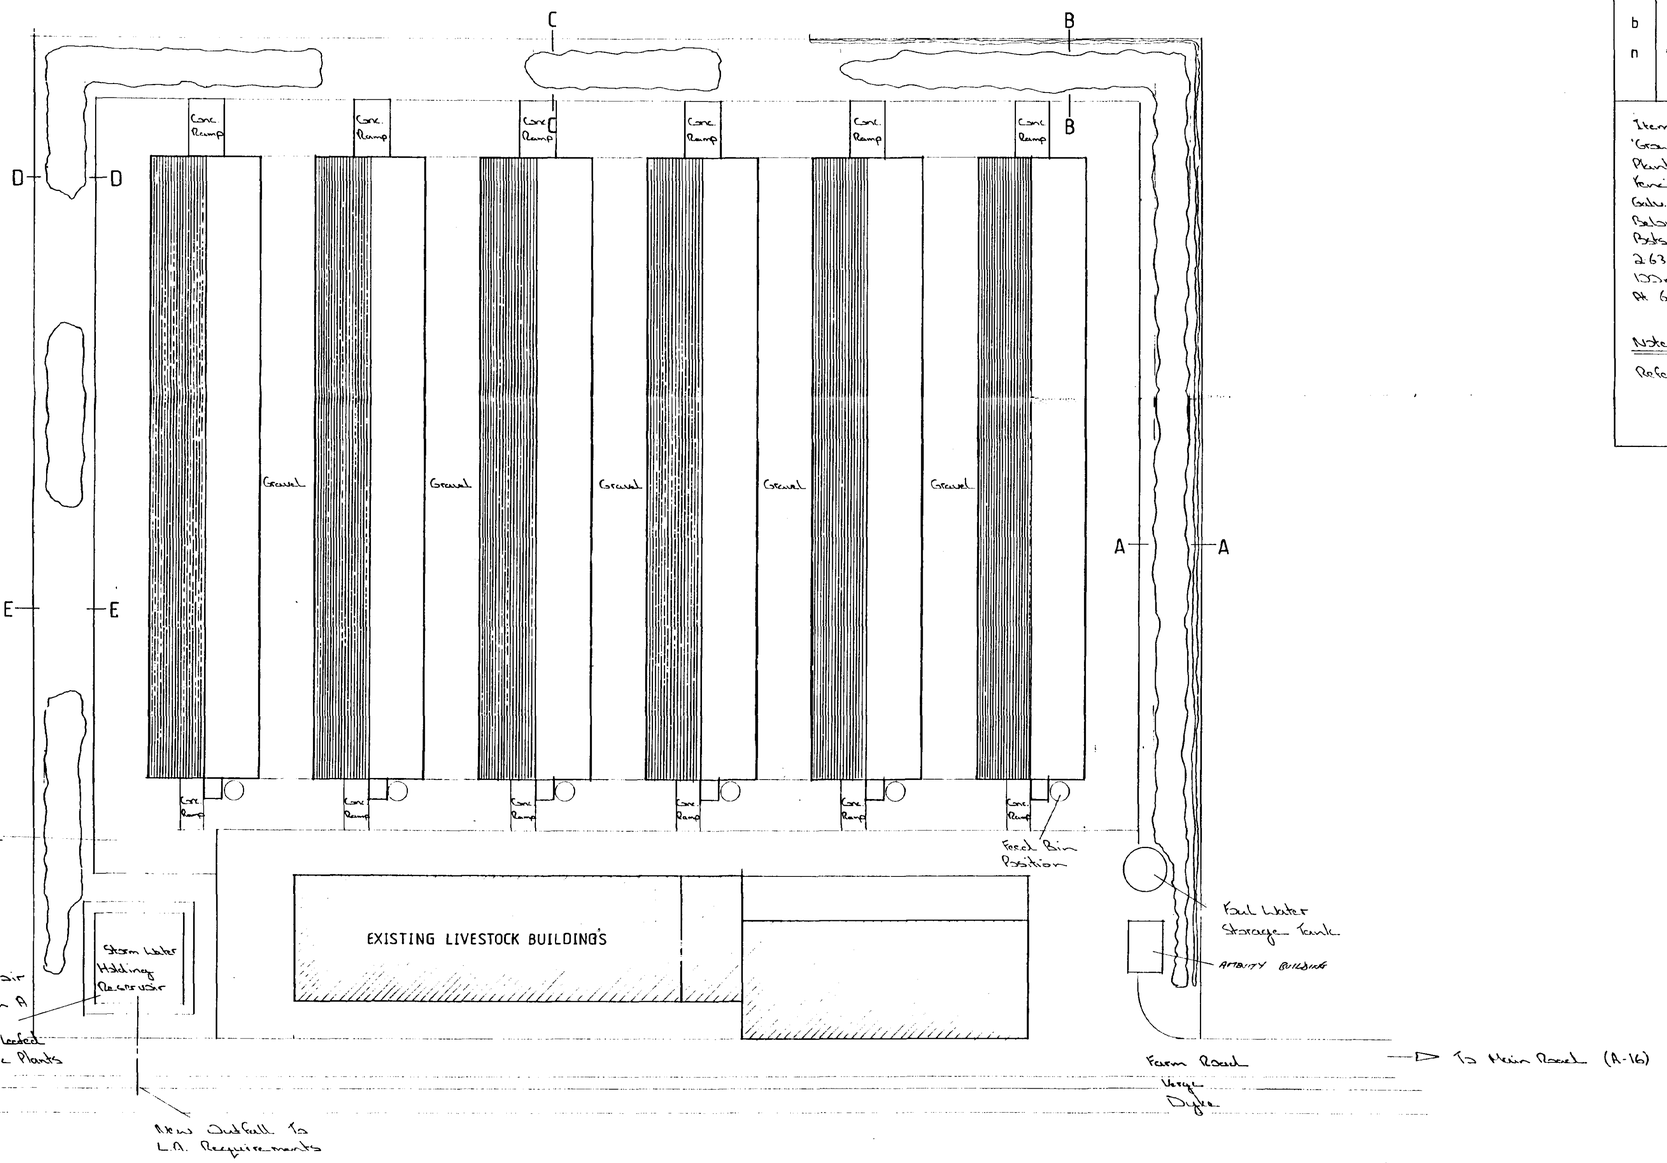

PLANTING SCHEDULE

	Number	Description	Planting Height & Spec.	
a	118	Alnus Glutinosa (Grey Alder)	90-120 cm Whip	At 3000 mm Ctrs
l	14	Tilia Platyphyllos (Lime)	120-150 cm Whip	
m	22	Malus Sylvestris * (Crab Apple)	60-90 cm 1+1	
o	71	Fraxinus Excelsior (Ash)	120-150cm Whip	
p	88	Prunus Avium (Wild Cherry)	90-120cm Whip	
r	24	Sorbus Aucuparia * (Mountain Ash)	60-90 cm 1+1	
w	19	Sorbus Intermedia * (Wild Beam)	60-90 cm 1+2	
t	88	Crataegus Monogyna * (Quick thorn)	45-60 cm 1+1	At 1000mm Ctrs
b	55	Rosa Canina * (Wild Rose)	45-60 cm 1+1	
n	88	Acer Campestre * (Field Maple)	45-60 cm 1+1	

Items Marked * To Be Planted Complete With 1m High 'Grow-tube' Or Similar Tree-guard. Alternatively Each Plantation To Be Surrounded By Rabbit & Horse-proof Fencing. Such Fencing Shall Comprise A 31mm x 1.25mm Galv. Wire Mesh Netting 900mm Above Ground. 150mm Below Turned Out & Buried. On 75mm Ø Sawdusted Timber Posts 2.0m Long Driven 700mm Into the Ground. At 4m Ctrs 2.67mm Ø Top & Bottom Wires With Mesh Fixed. At 10m Ctrs 100mm Ø x 2.3m Long Timber Straining Posts To Be Positioned At 60m Ctrs.

Note

Refer To Drawings MDH/2289/5 6 8 7 For Tree Positions

CONTRACTOR TO CHECK ALL DIMENSIONS ON SITE BEFORE WORK COMMENCES.

revision	date	init.	revision details
A	29-11-96	JJ	ADD AFFINITY BLDG & TANK PLANTING

DETERMINED PLAN

RECEIVED BY HOUSING & PLANNING
29 NOV 1996
Ref: 1093/96

PODDINGTONS
43 Double Street, Spalding, Lincs, PE11 2AA
Telephone: Spalding (01775) 61856 68294
architectural design consultants

project
Proposed Turkey Rearing Farm At
Rear Farm, Dropping Fen, Spalding For
Mr R. Turner

drawing
Landscaping Plan

scale 1:500

drawing no MDH/2289/4

date Nov '96

drawn MDH

FIG. 5a