
Refer to Drg No. PLH01/pl001 for site layout

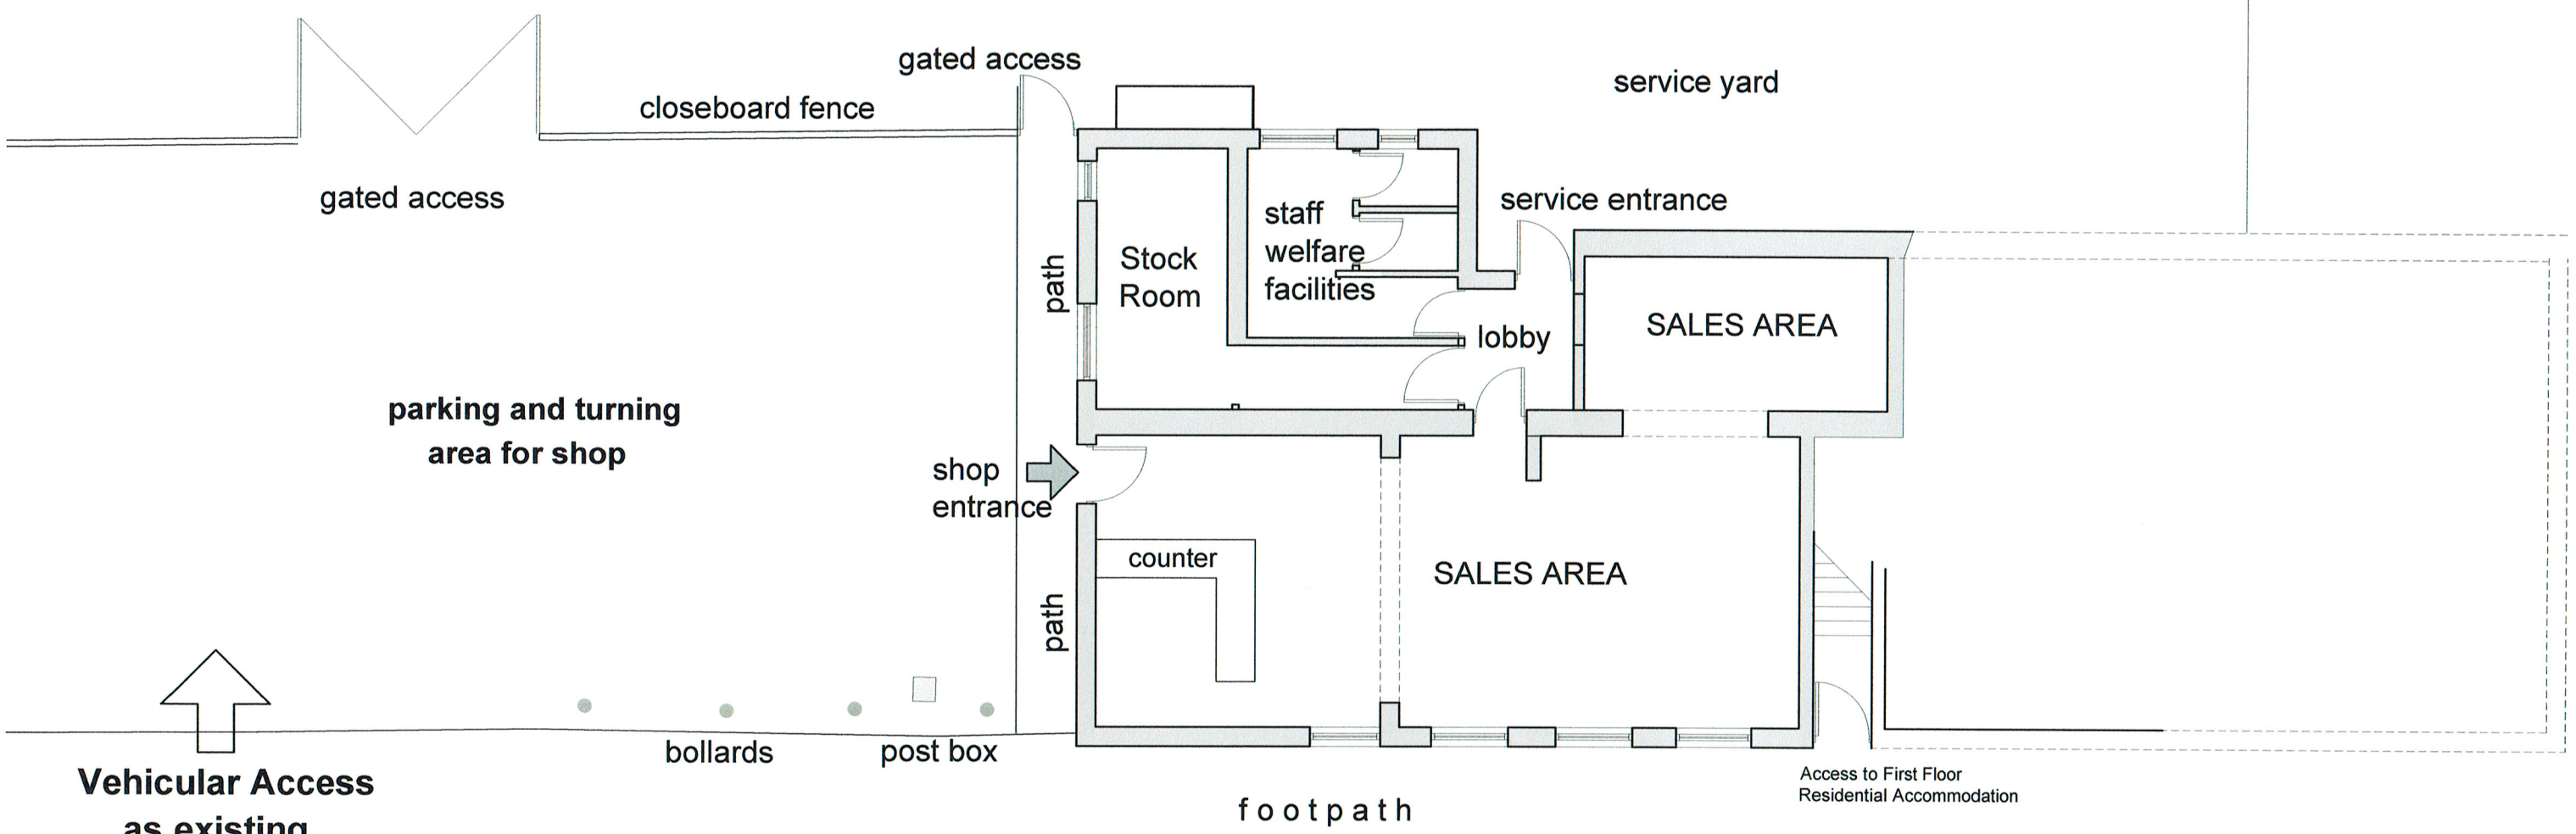

M a i n R o a d

Floor Layout as Proposed

FLOOR AREA RETAIL - 62.65m2

FLOOR AREA ancillary - 24.25m2

Refer to Drg No. PLH01/pl001 for site layout

mlp Moulton Land and Planning

moultonlandandplanning.co.uk 7 Broad Lane Moulton Lincs PE12 6PN

tel 01406 370081 mob 07484 101655 e-mail alan@moultonland.co.uk

Project

Proposed Change of Use

The Plough Main Road Deeping St Nicholas PE11 3EN

for S. Dungarwalla

Drawing

Floor Layout Proposed

date nov 2017

scale(s) 1:100 @A3

DRG. No. PLH 01 / pl 003