




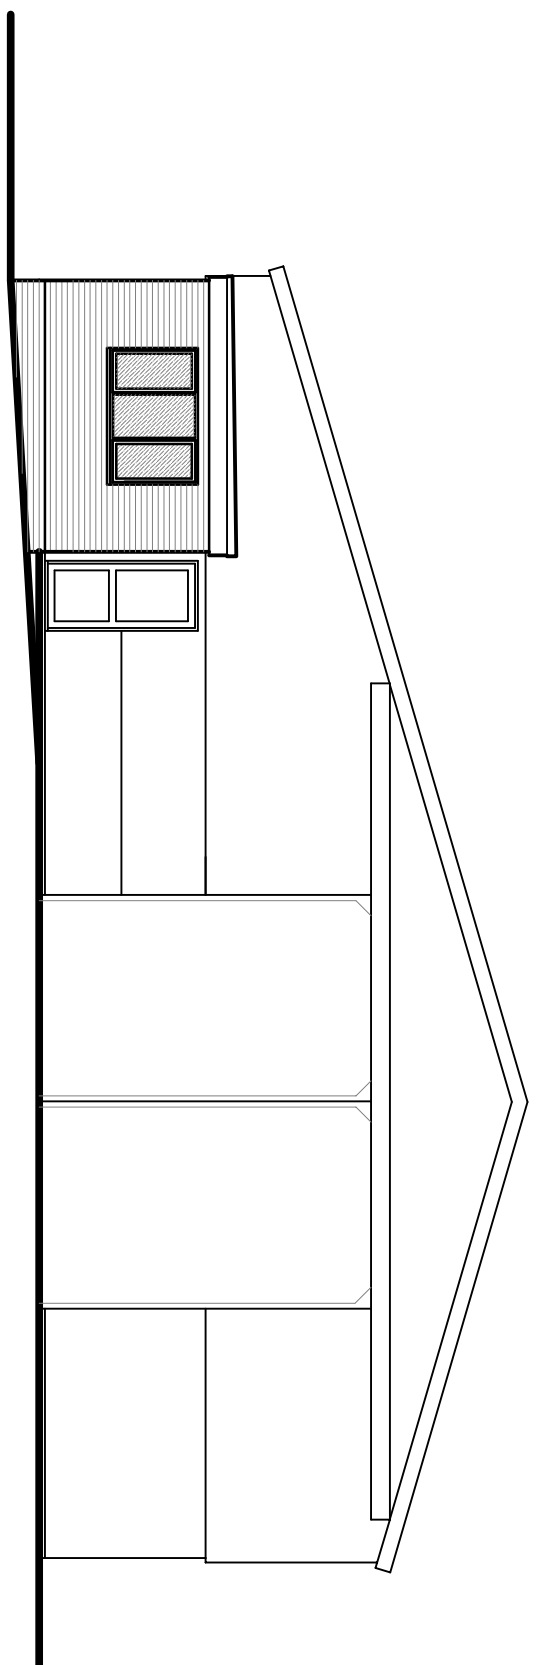


EAST ELEVATION

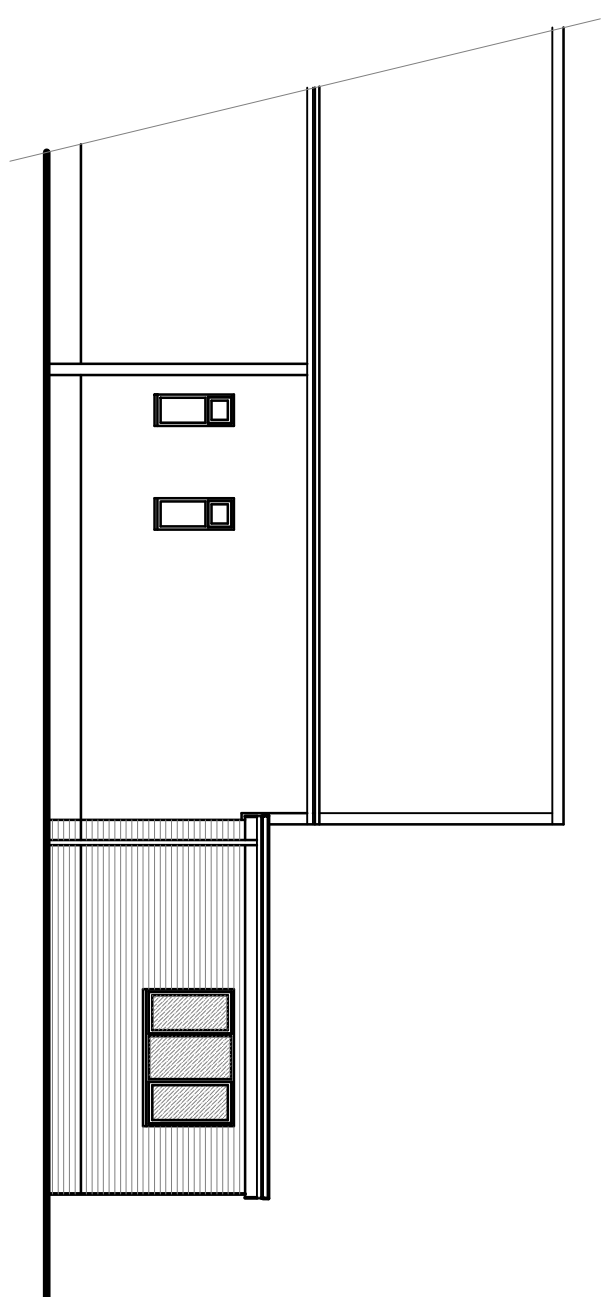


SOUTH ELEVATION

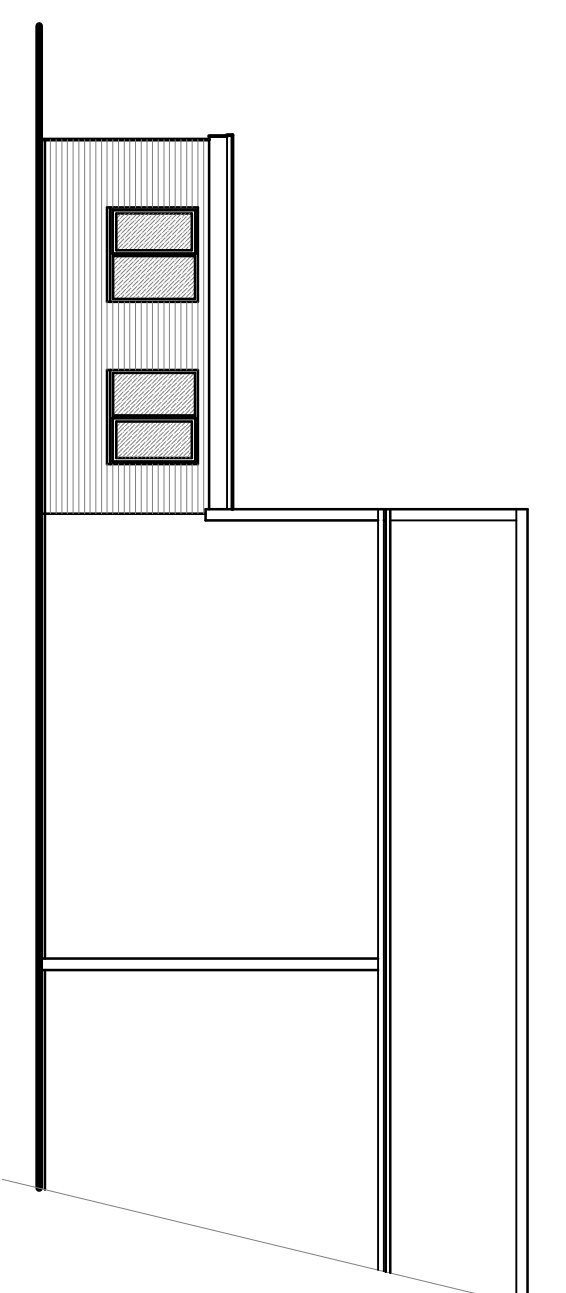

NORTH ELEVATION

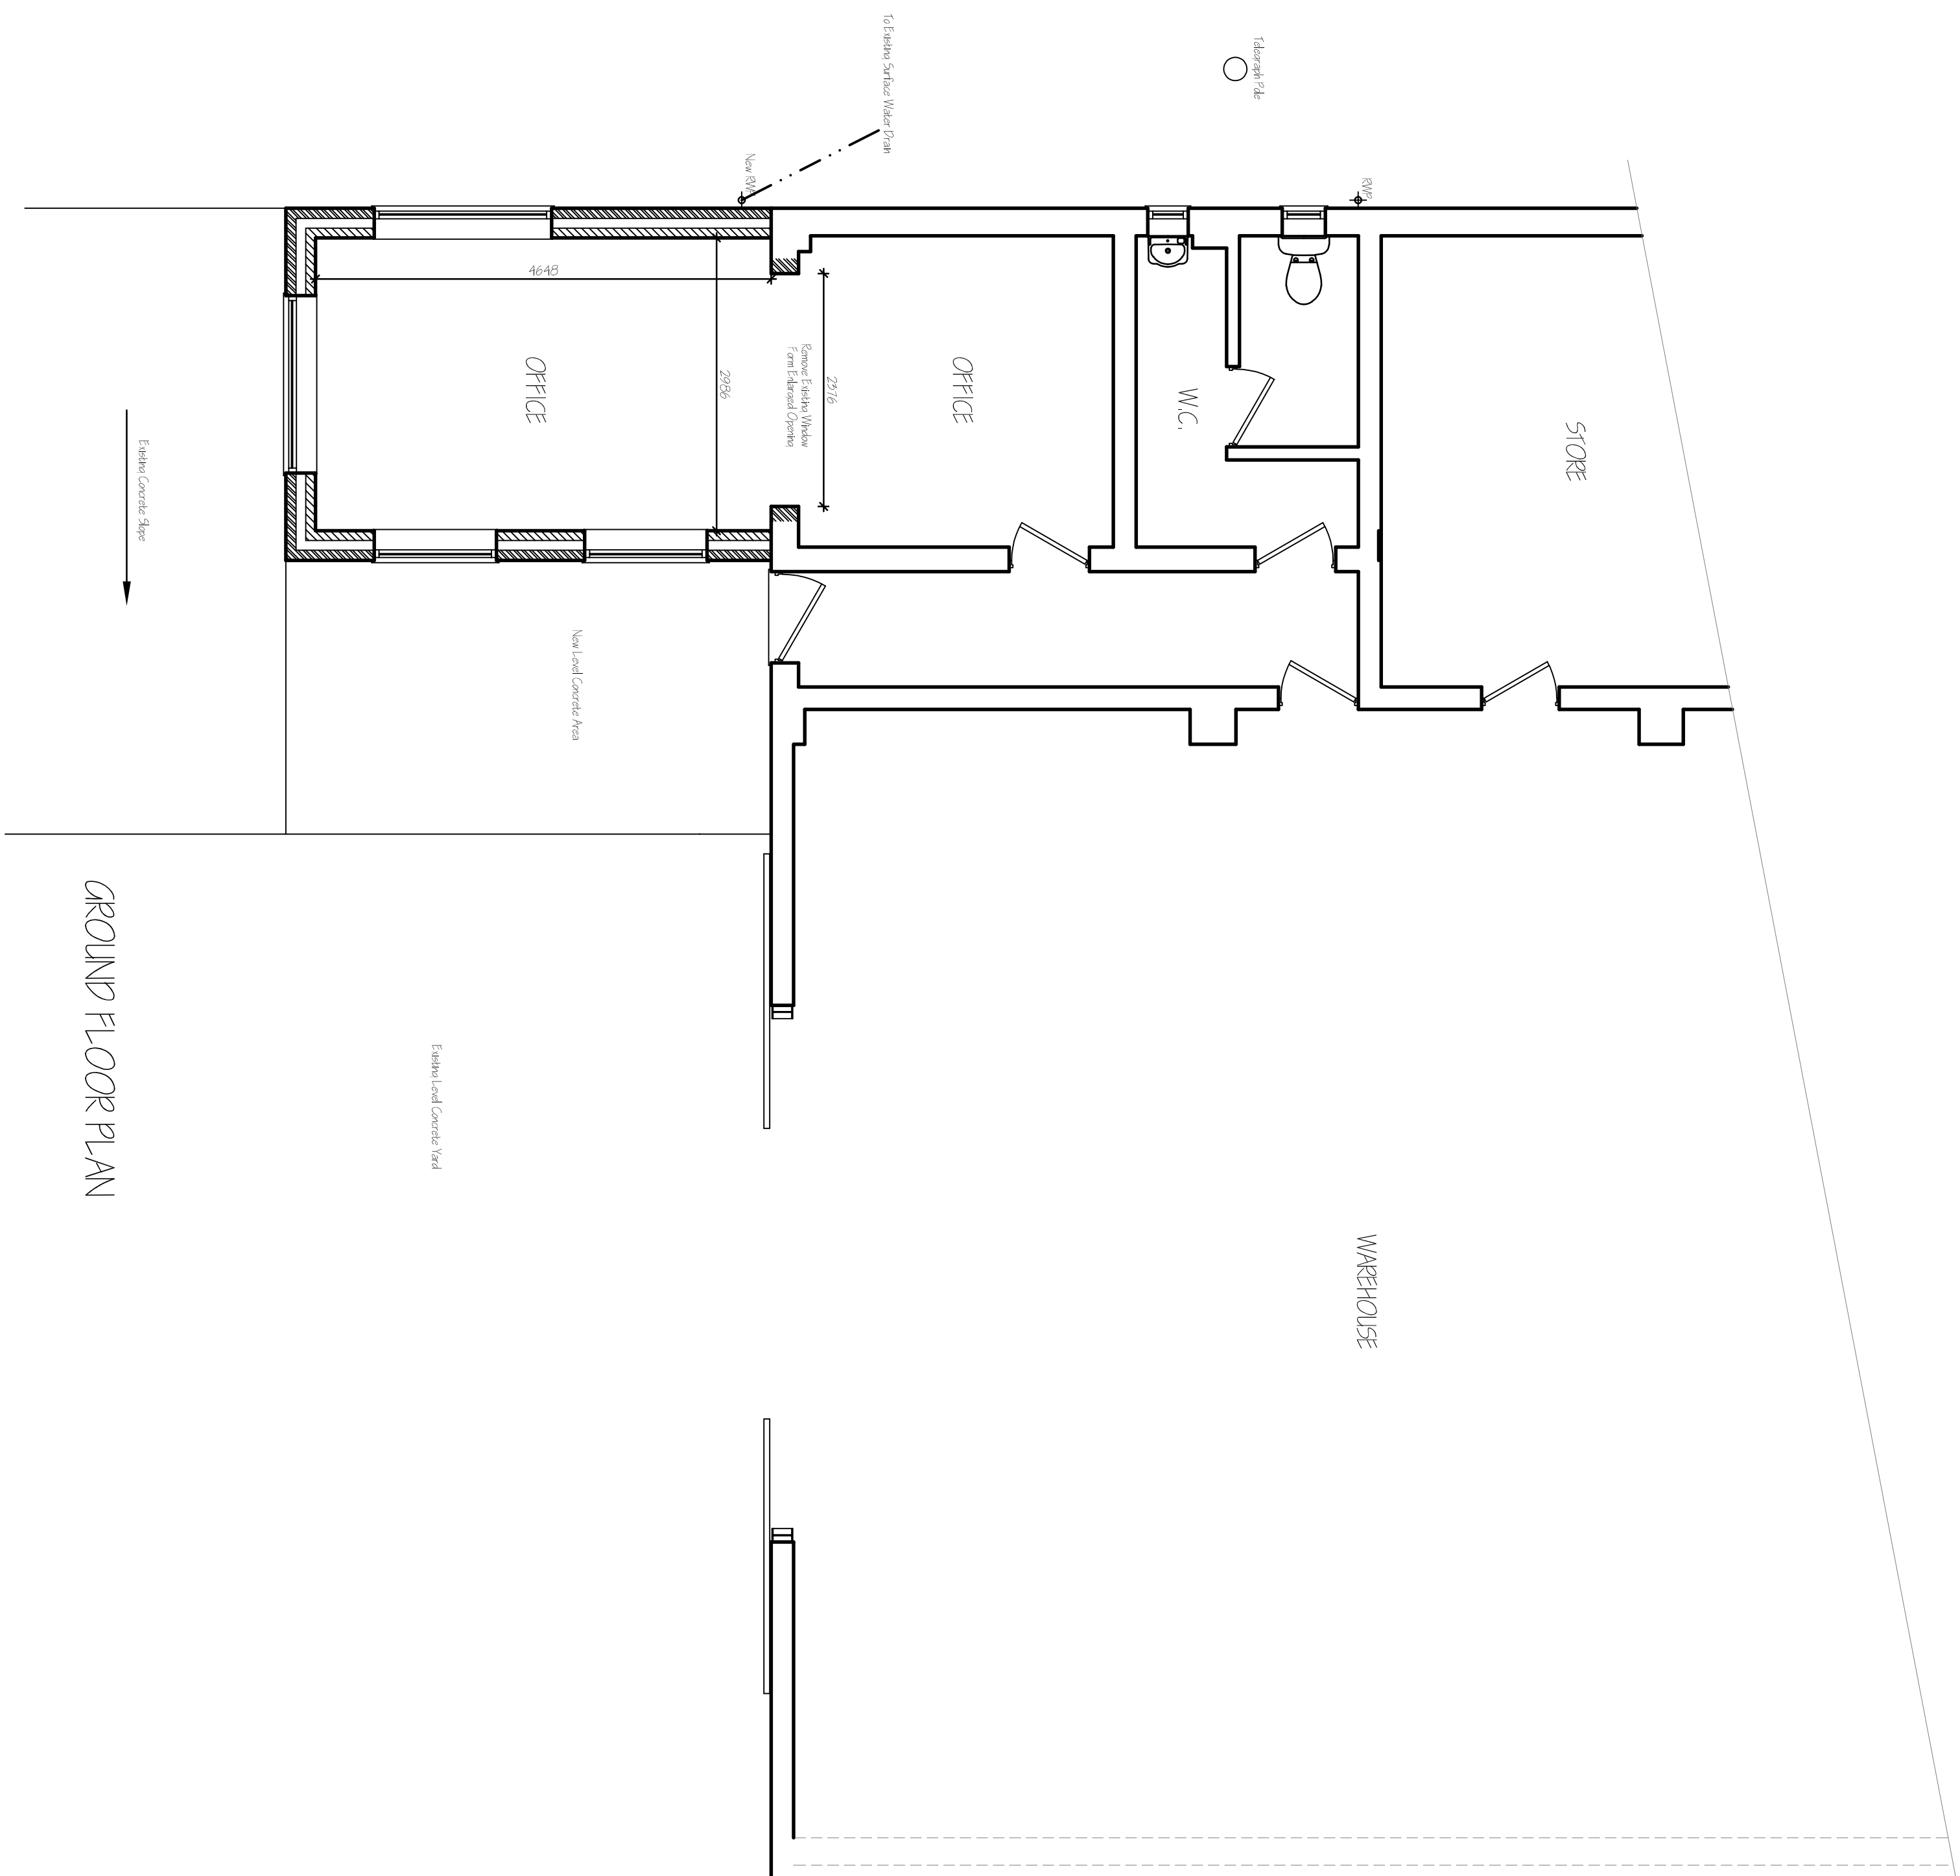

GROUND FLOOR PLAN

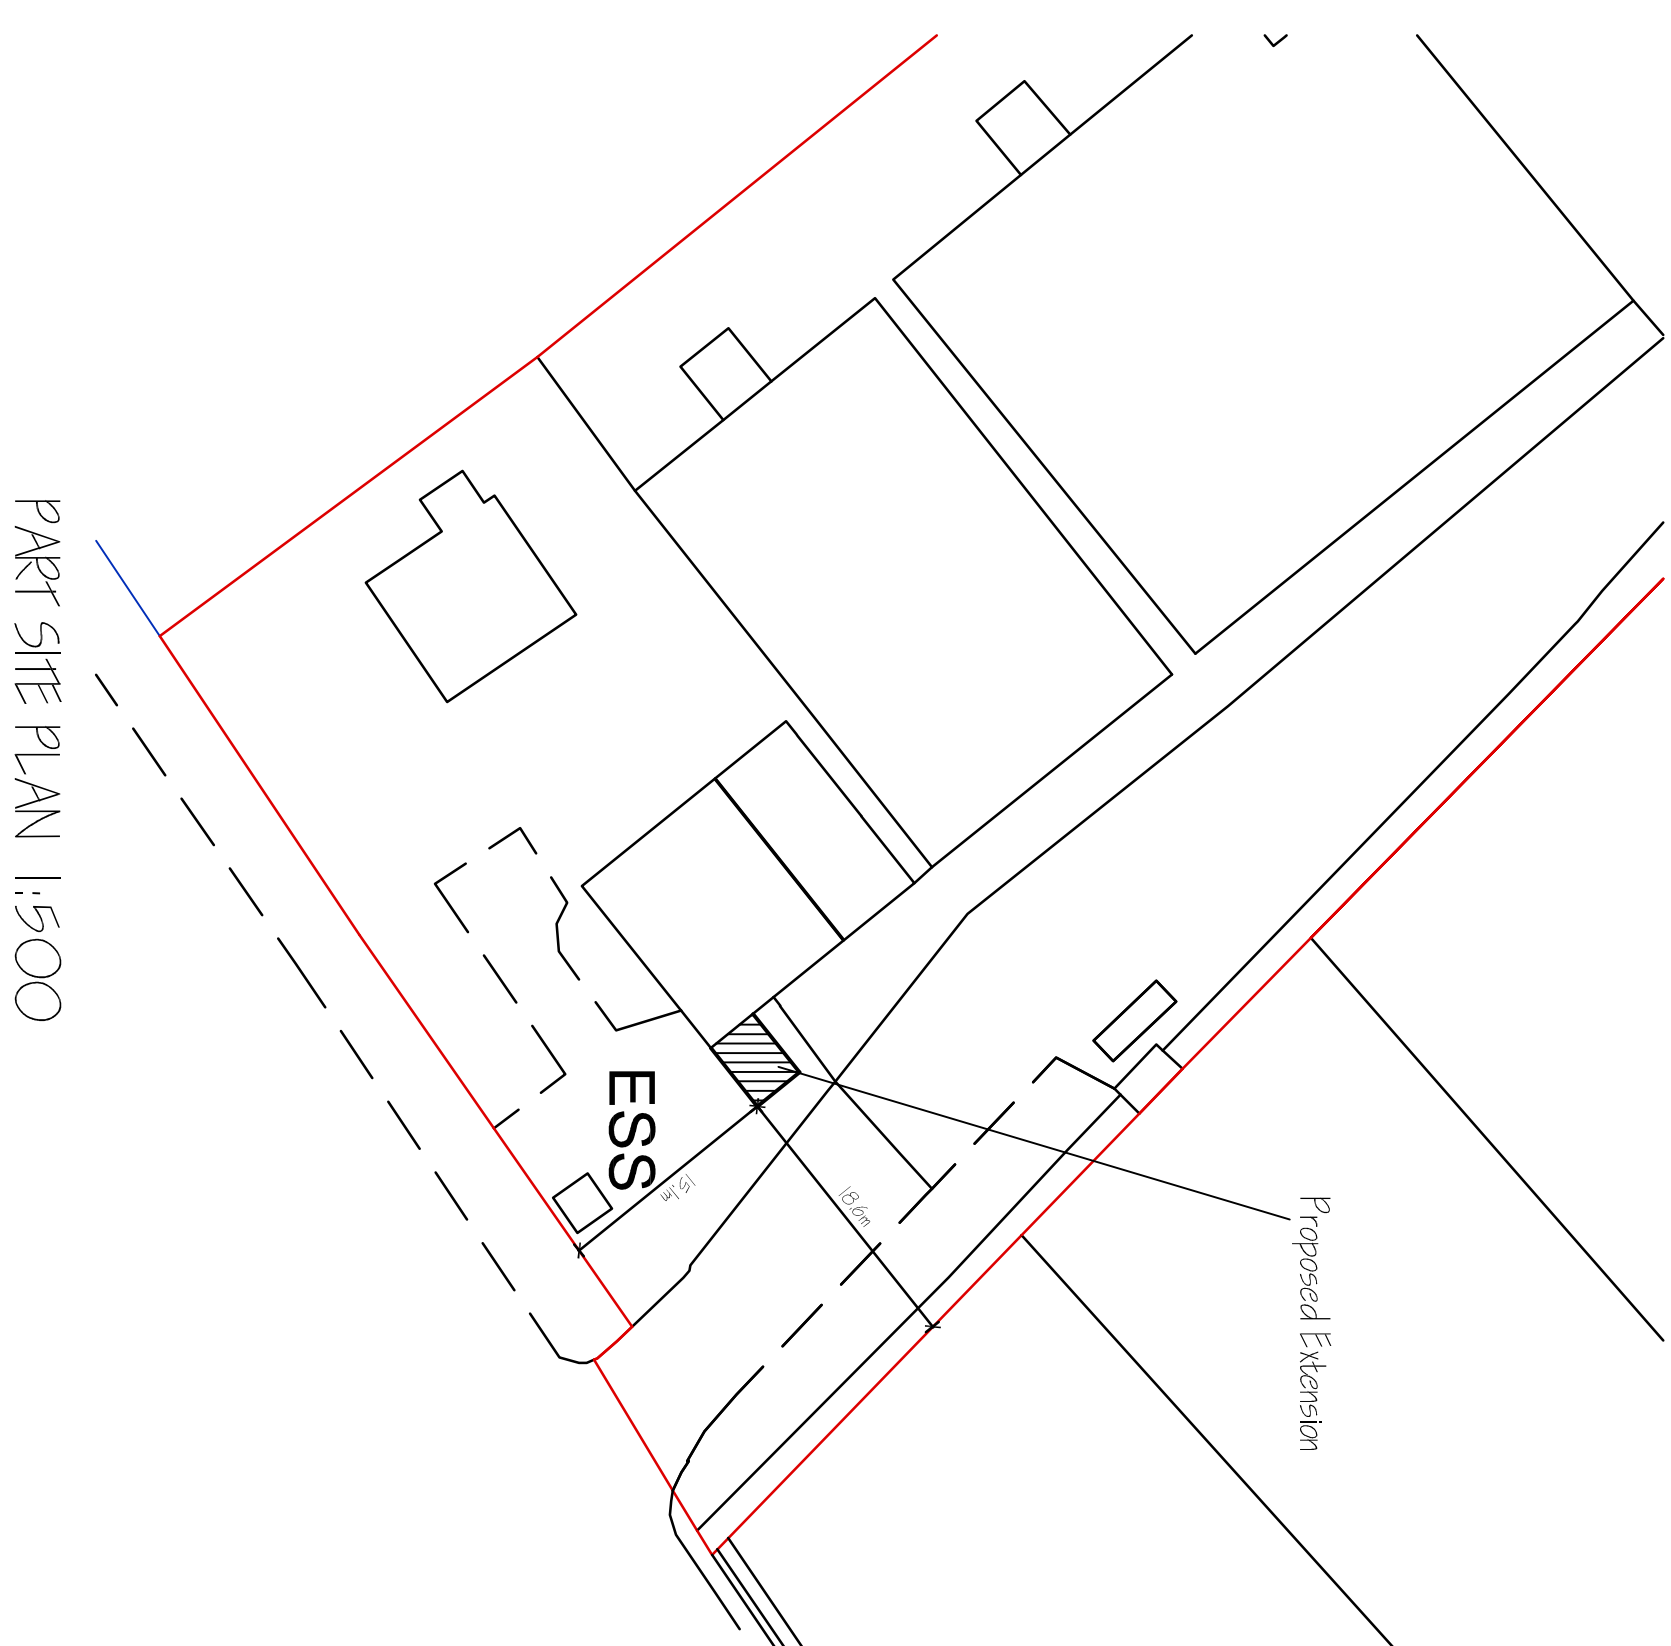

PART SITE PLAN 1:500C

[illegible]

G. R. MERCHANT LTD.
1, ENG AMICE FMO

**ARCHITECTURAL, STRUCTURAL
AND LAND DRAINAGE
CONSULTANTS**
4 Wrights Mews
12A Park Road, Holbourn,
Spalding, Lincs, PE12 7EE
Tel: 01406 490600
Fax: 01406 425744
E-Mail: gr.merchant@btconnect.com

PROPOSED OFFICE EXTENSION
HOSPITAL FARM
DEEPING ST NICHOLAS
SPALDING, Lincs. PE11 3DH

SLYBROS. (POTATOES) LTD

FLOOR PLAN - PROPOSED
ELEVATIONS - PROPOSED
PART SITE

Job Ref.	Drawing 1
----------	-----------

Date	Drawn
------	-------

Scales

DO NOT SCALE FROM THIS DRAWING

[illegible]