


Block Plan Scale 1:200

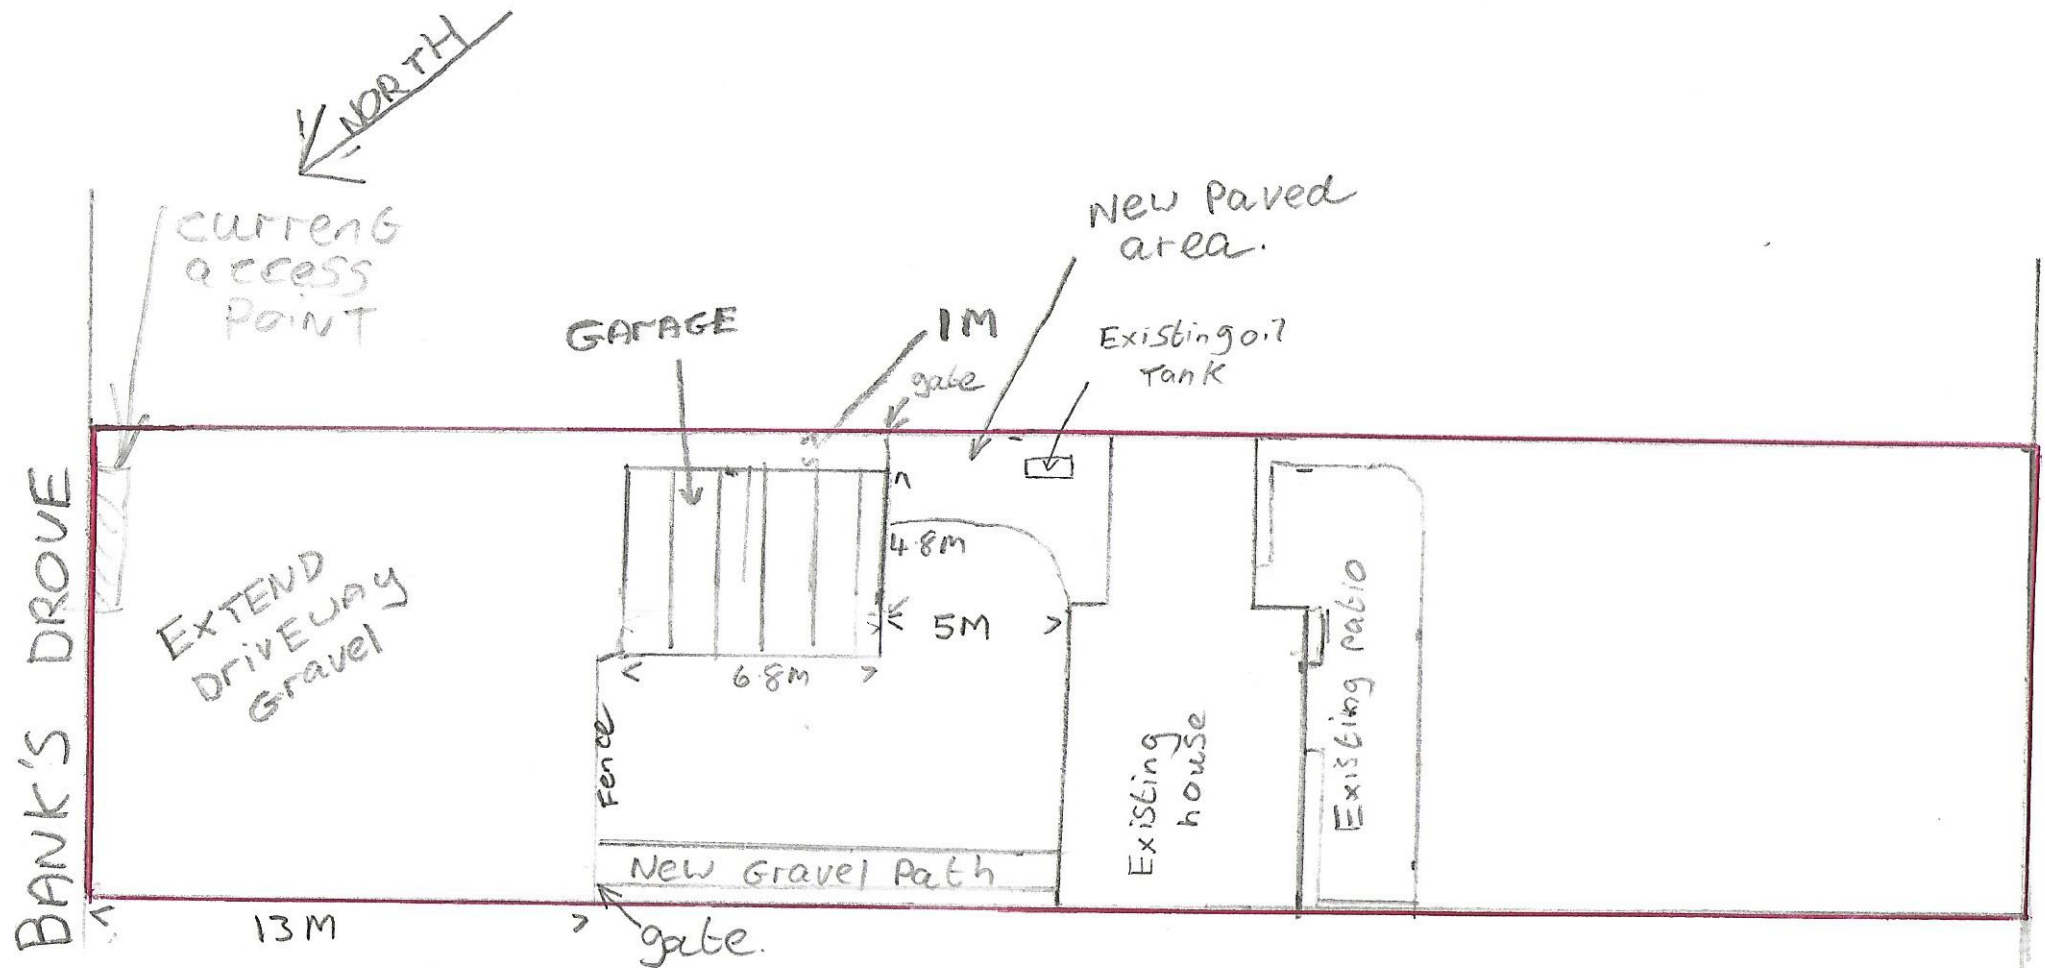

Access to extend
across width of
Property onto Banks
Drive