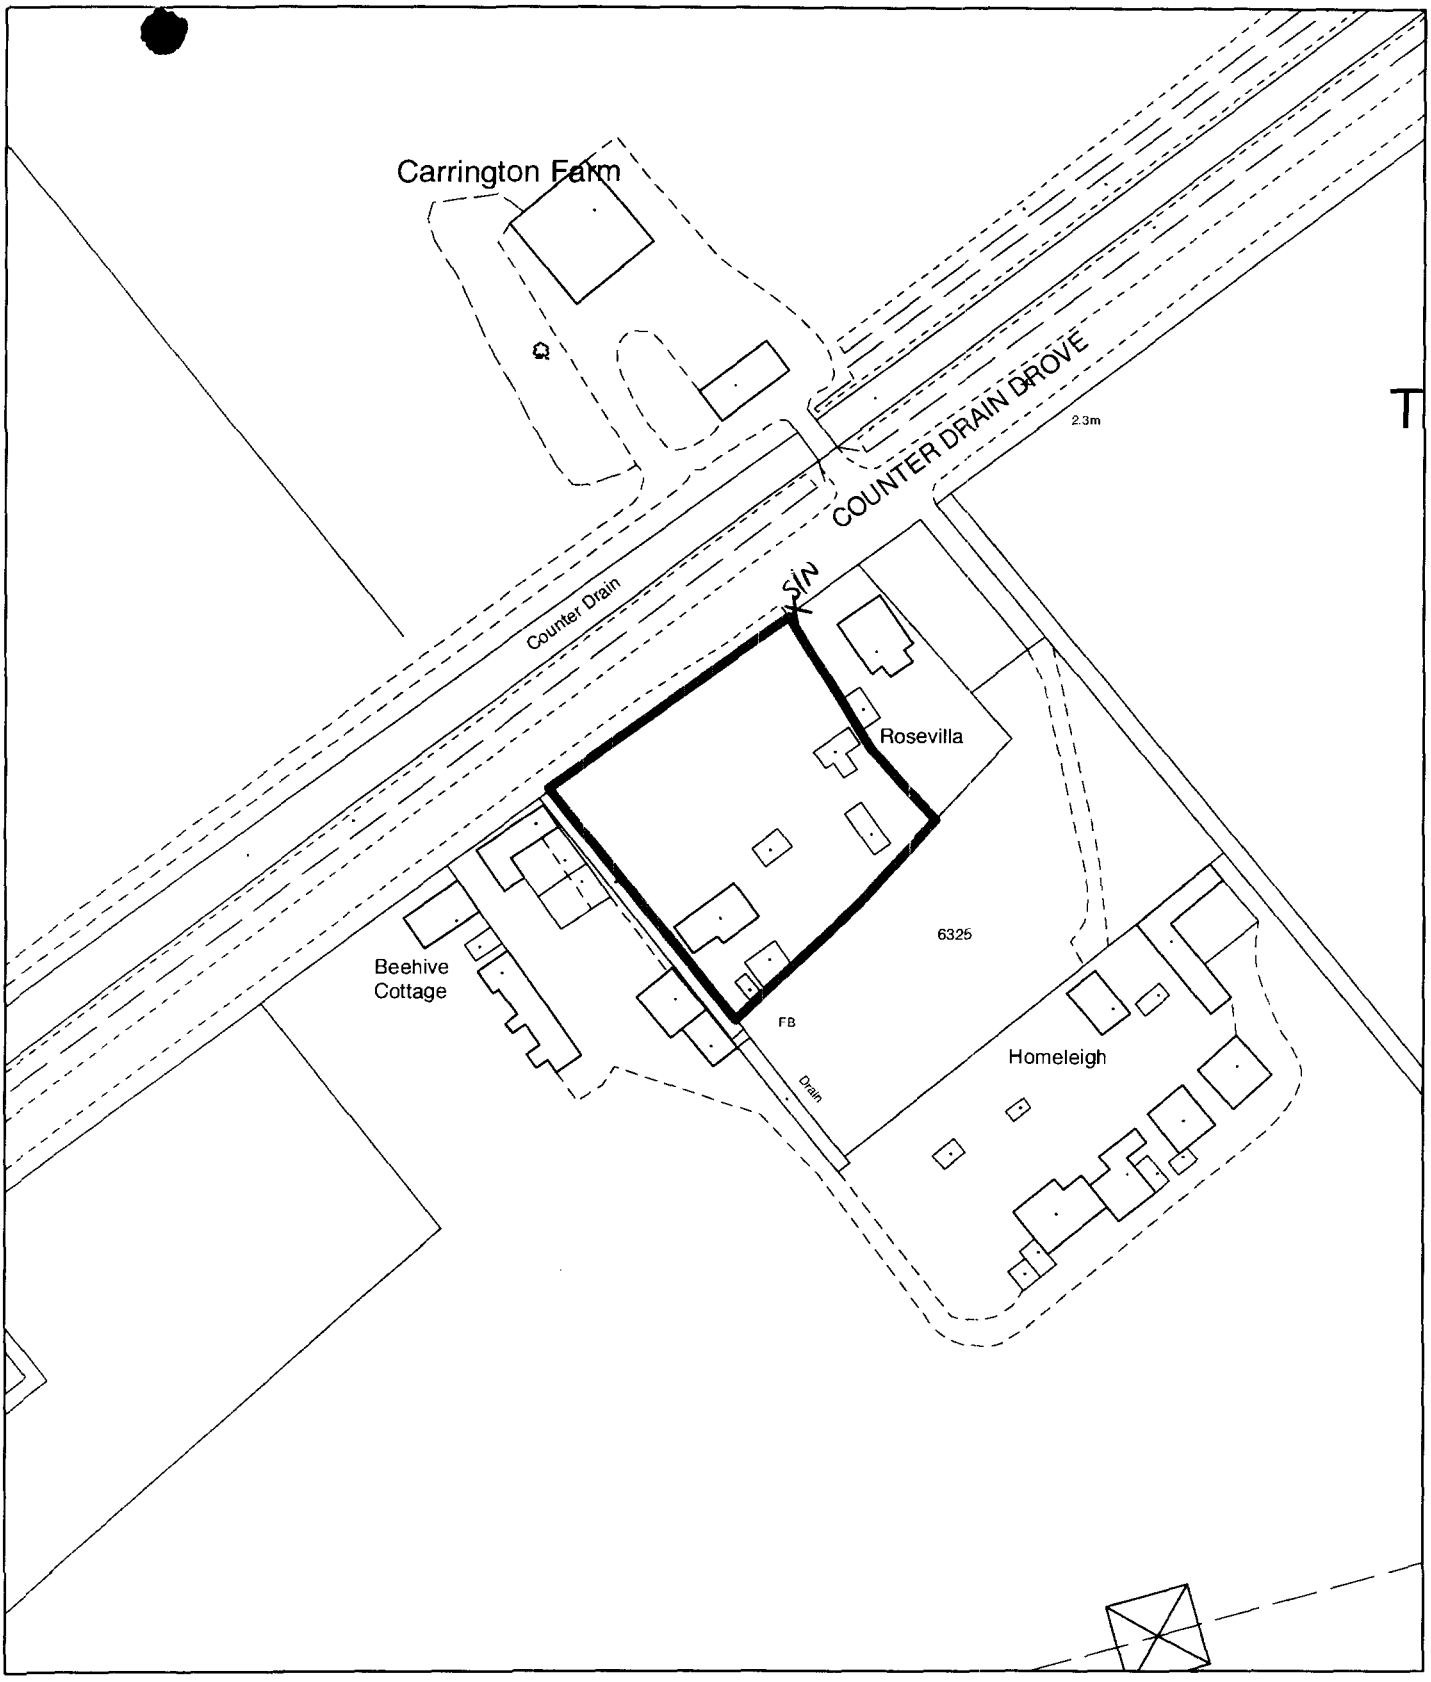



**Planning Application Location Plan**
**Ward Member Notification**

**H03/1145/01**


Scale: 1:1250

Planning and Development

Council Offices, Priory Road, Spalding, Lincolnshir

PLEASE DO NOT COPY THIS PLAN
This map is reproduced from Ordnance Survey material with permission of Ordnance Survey on behalf of Her Majesty's Stationery Office (c) Crown copyright. Unauthorised reproduction infringes Crown copyright and may lead to prosecution or civil

SOUTH HOLLAND DC
HOUSING & PLANNING
24 SEP 2001
Ref: 1145/01

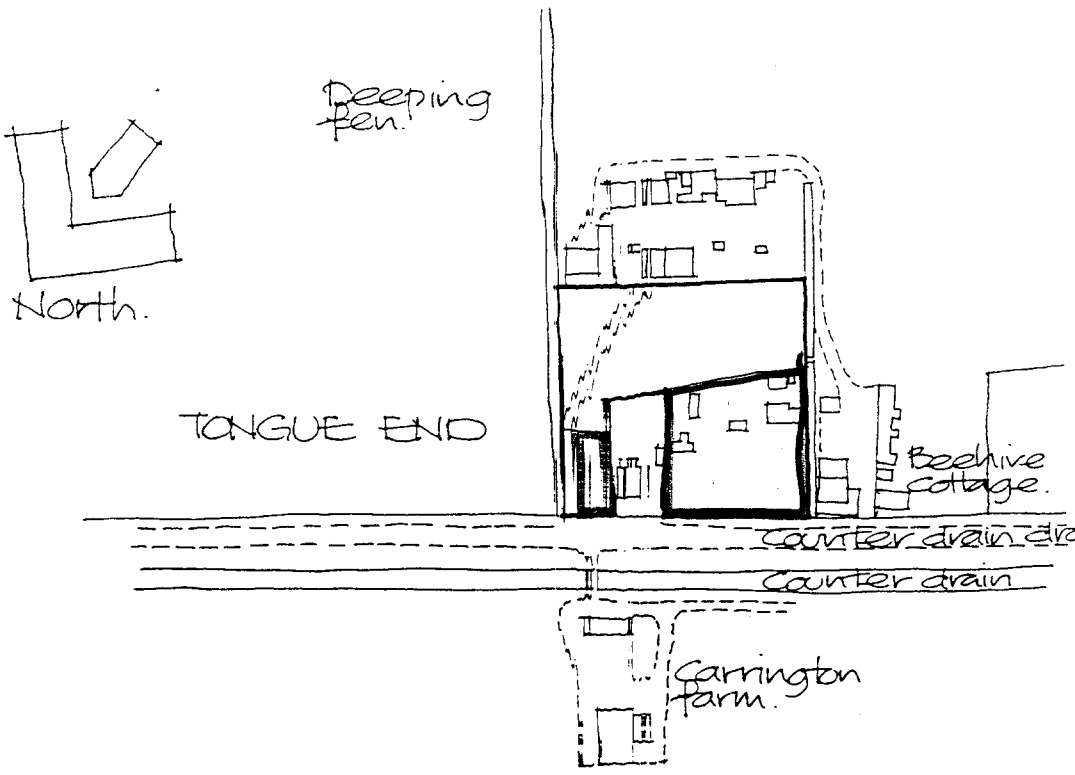


LOCATION PLAN
Scale 1:2500

DETAILED
PLAN