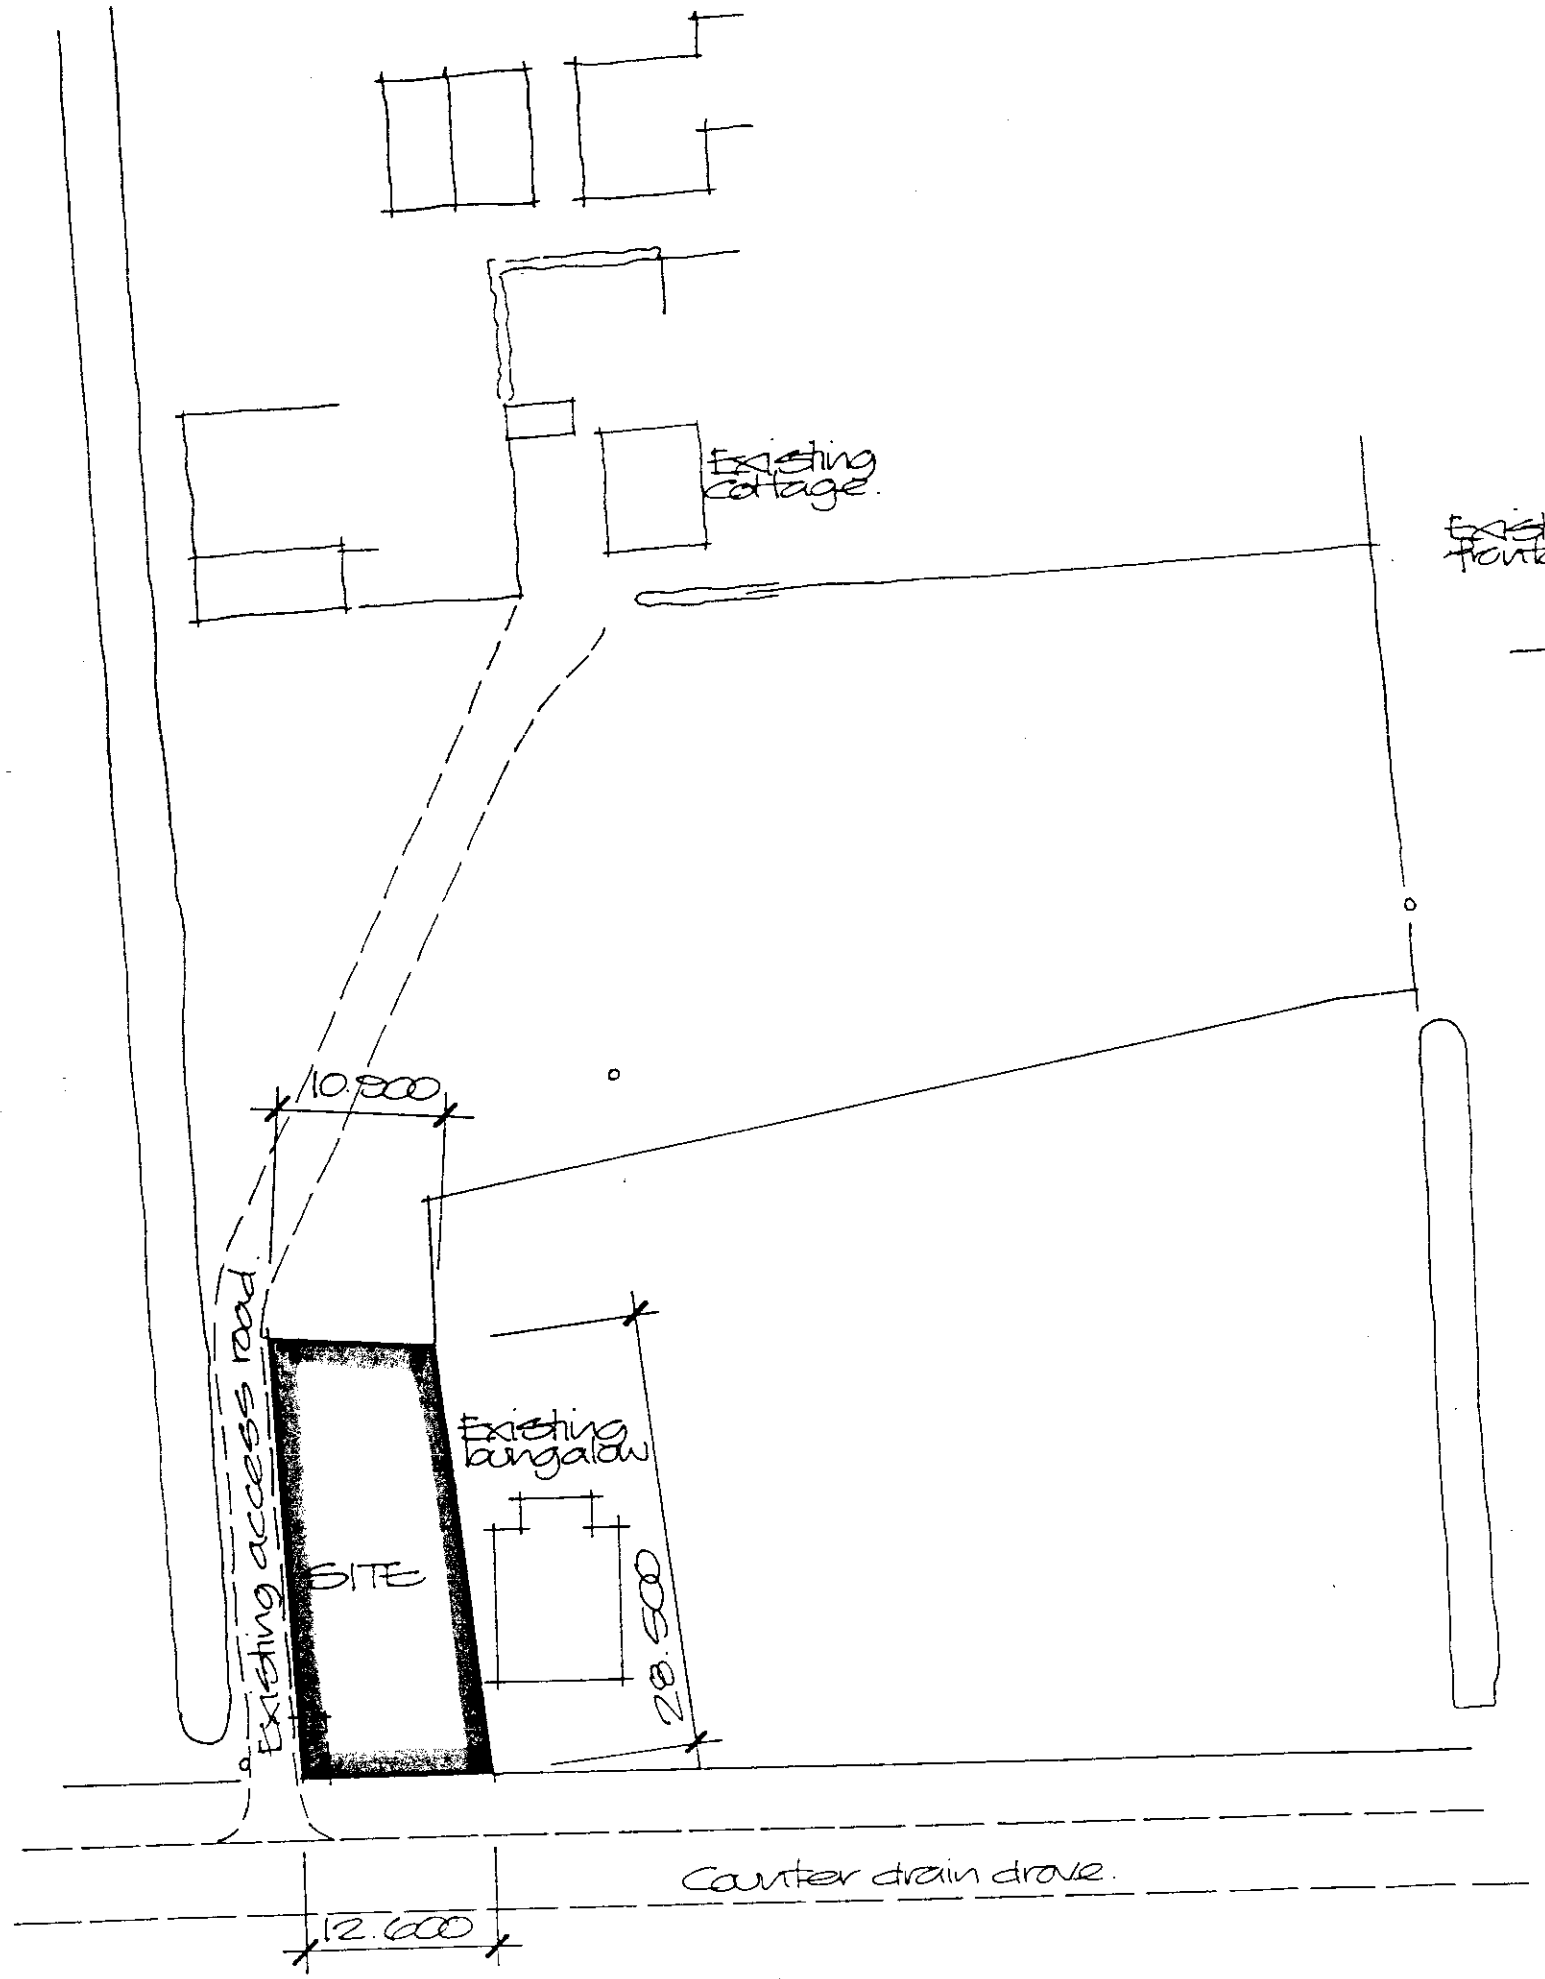

SITE PLAN Scale 1:500

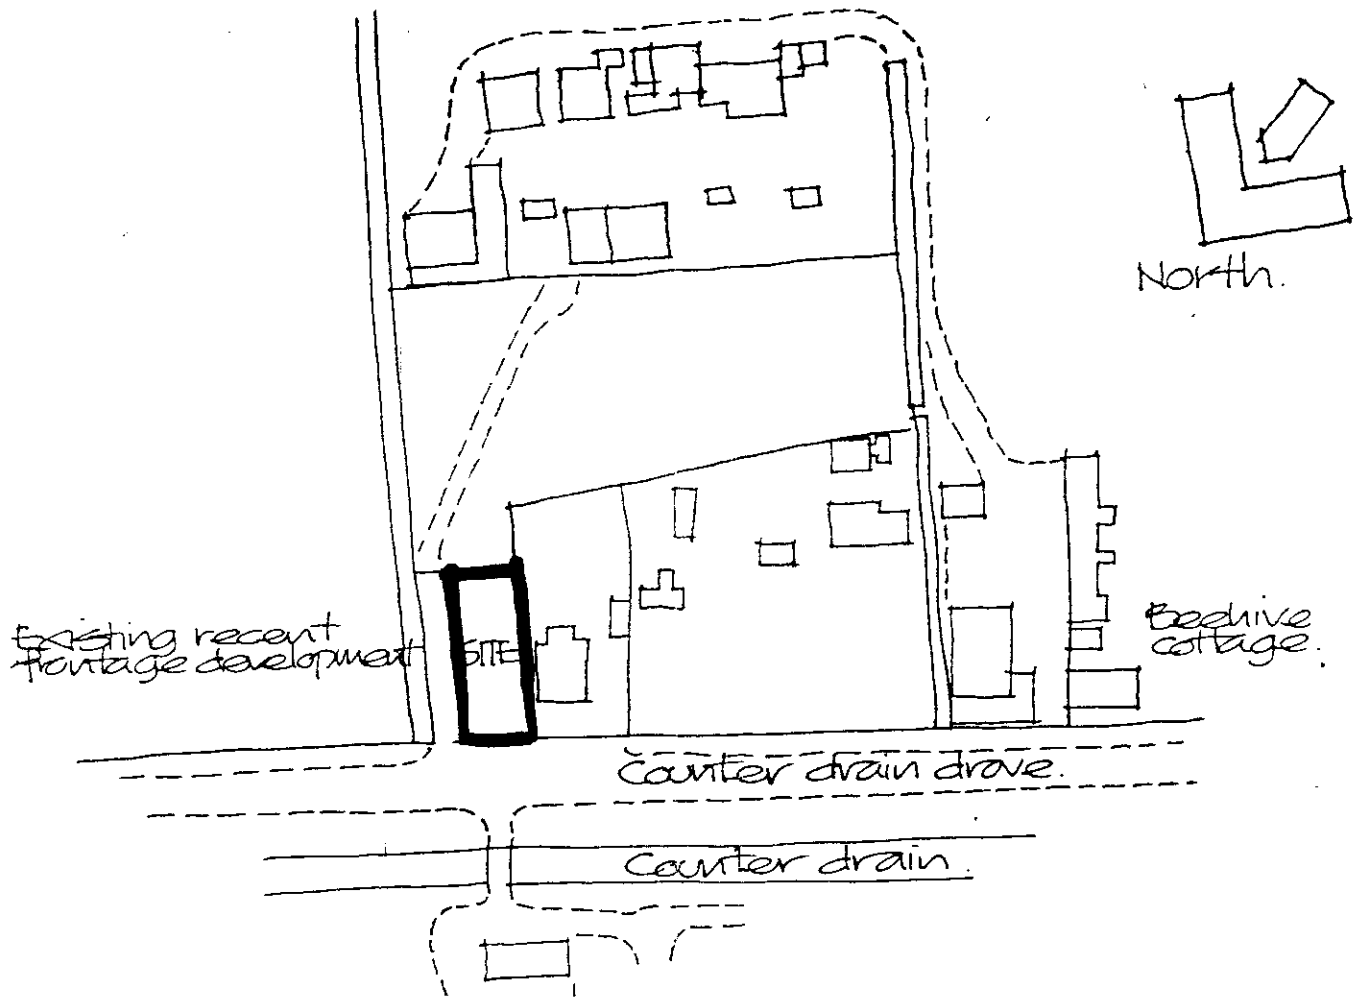

LOCATION PLAN Scale 1:1250

SHDC
Planning & Development
24 OCT 2002
Ref 1165/02

LAYOUT OF PROPOSED
BUILDING PLOT
COUNTER DRAIN DROVE,
TONGUE END.

LONGSTAFF

CHARTERED SURVEYORS
AUCTIONEERS, VALUERS & ESTATE AGENTS

Aug. 01.