




Spalding

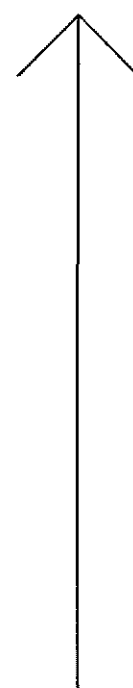

Static
Caravan
Location

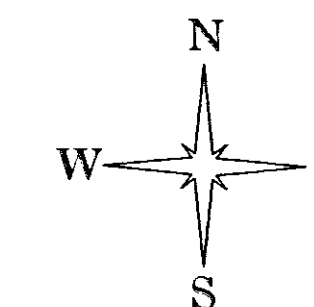


A16

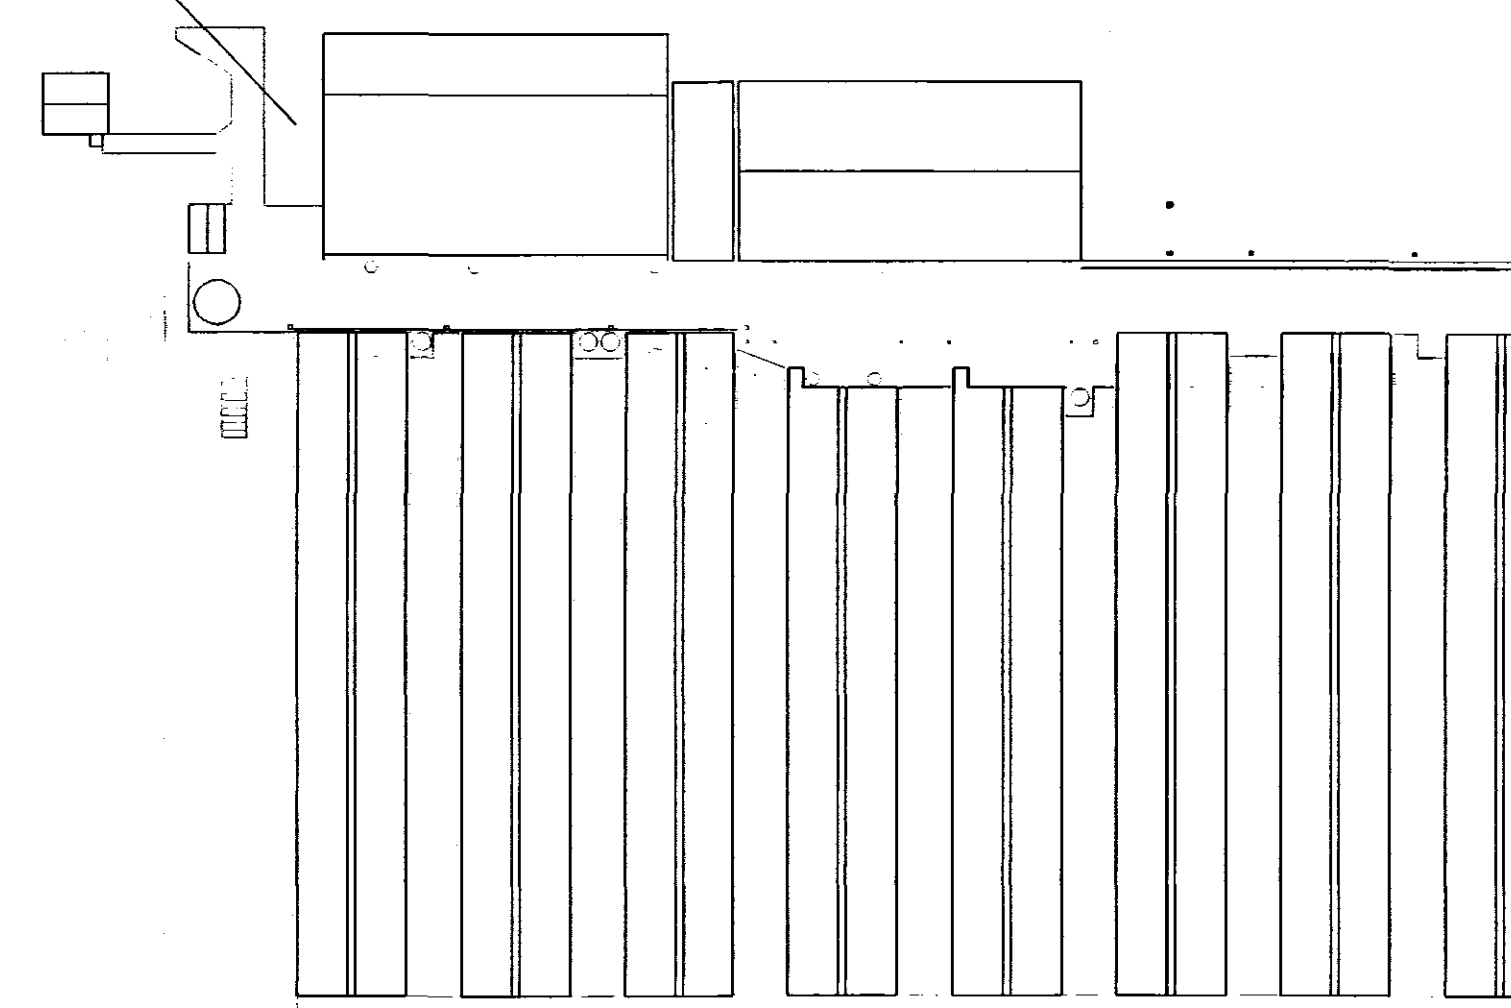


Existing
Poultry
Farm

Deeping
St Nicholas

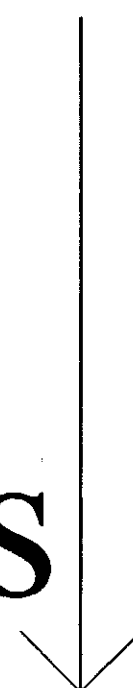

NOTES

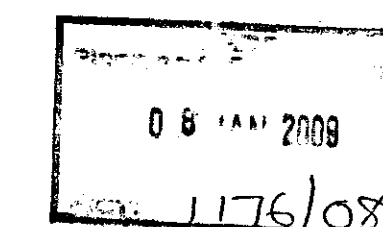

DETERMINED
PLAN



Moy Park Ltd, Anwick
Agricultural Services Dept

DEEPING
PLANNING
LOCATION

Scale	1:1250
Date	13/11/08
Ref	A-DEEP-M-01-PP-01-A