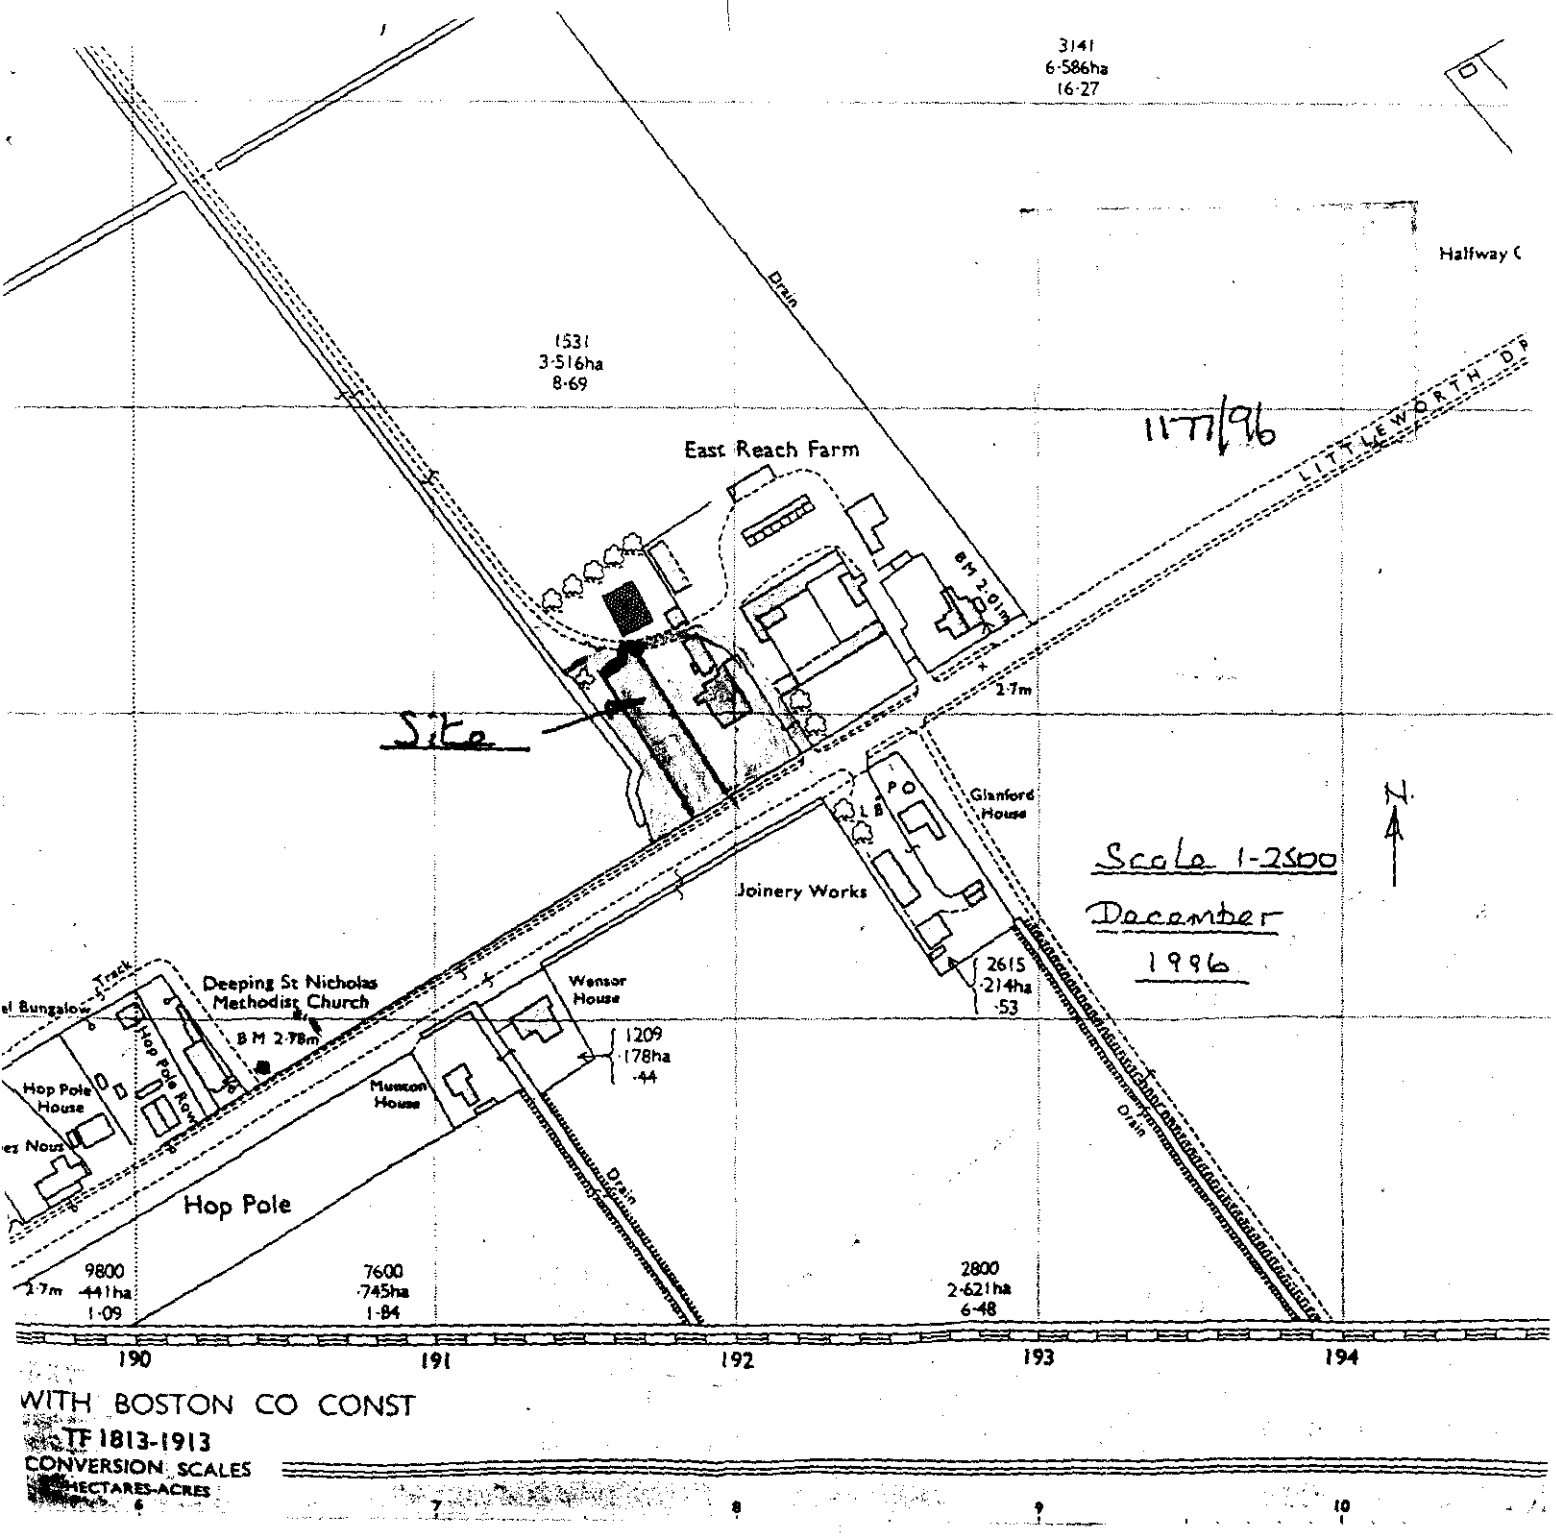

3141
6·586ha
16·27
Halfway C
Drain
1531
3·516ha
8·69
East Reach Farm
1177/96
LITTLEWORTH DR
BM 2·01m
2·7m
Site
Glanford House
P O
L B
Joinery Works
Scale 1-2500
December
1996
N
2615
·214ha
·53
Deeping St Nicholas Methodist Church
Track
BM 2·78m
Wensor House
1209
·178ha
·44
Hop Pole House
Hop Pole Row
Museum House
Drain
Hop Pole
9800
·441ha
1·09
7600
·745ha
1·84
2800
2·621ha
6·48
190
191
192
193
194
WITH BOSTON CO CONST
TF 1813-1913
CONVERSION SCALES
HECTARES-ACRES
6
7
8
9
10

N

Right of Way

Access to Right of Way

Cypress Trees possibly Felled

Existing Dyke

Maple

East Reach House

Existing Shared Access

Ref: 1177/96

Littleworth Drove

Cherry

Lilac

Lilac

Almond Holly Silver Birch

PROPOSED BUILDING PLOT
EAST REACH HOUSE
DEEPING ST NICHOLAS

SCALE 1:500
DECEMBER 1996

Existing Access 70m x 4m
= 280sqm
New Access 7.5m x 4m = 30sqm
Plot 51m x 13m = 663sqm