
MR JIM WYERS. EAST REACH FARM. HOP HOLE. DEEPING ST NICHOLAS. PE11 3HJ

drawing number
JW/15/A

0 5 10

NOTES
1 Do not scale from the drawings.
2 All drawings are the copyright of sharman architecture.

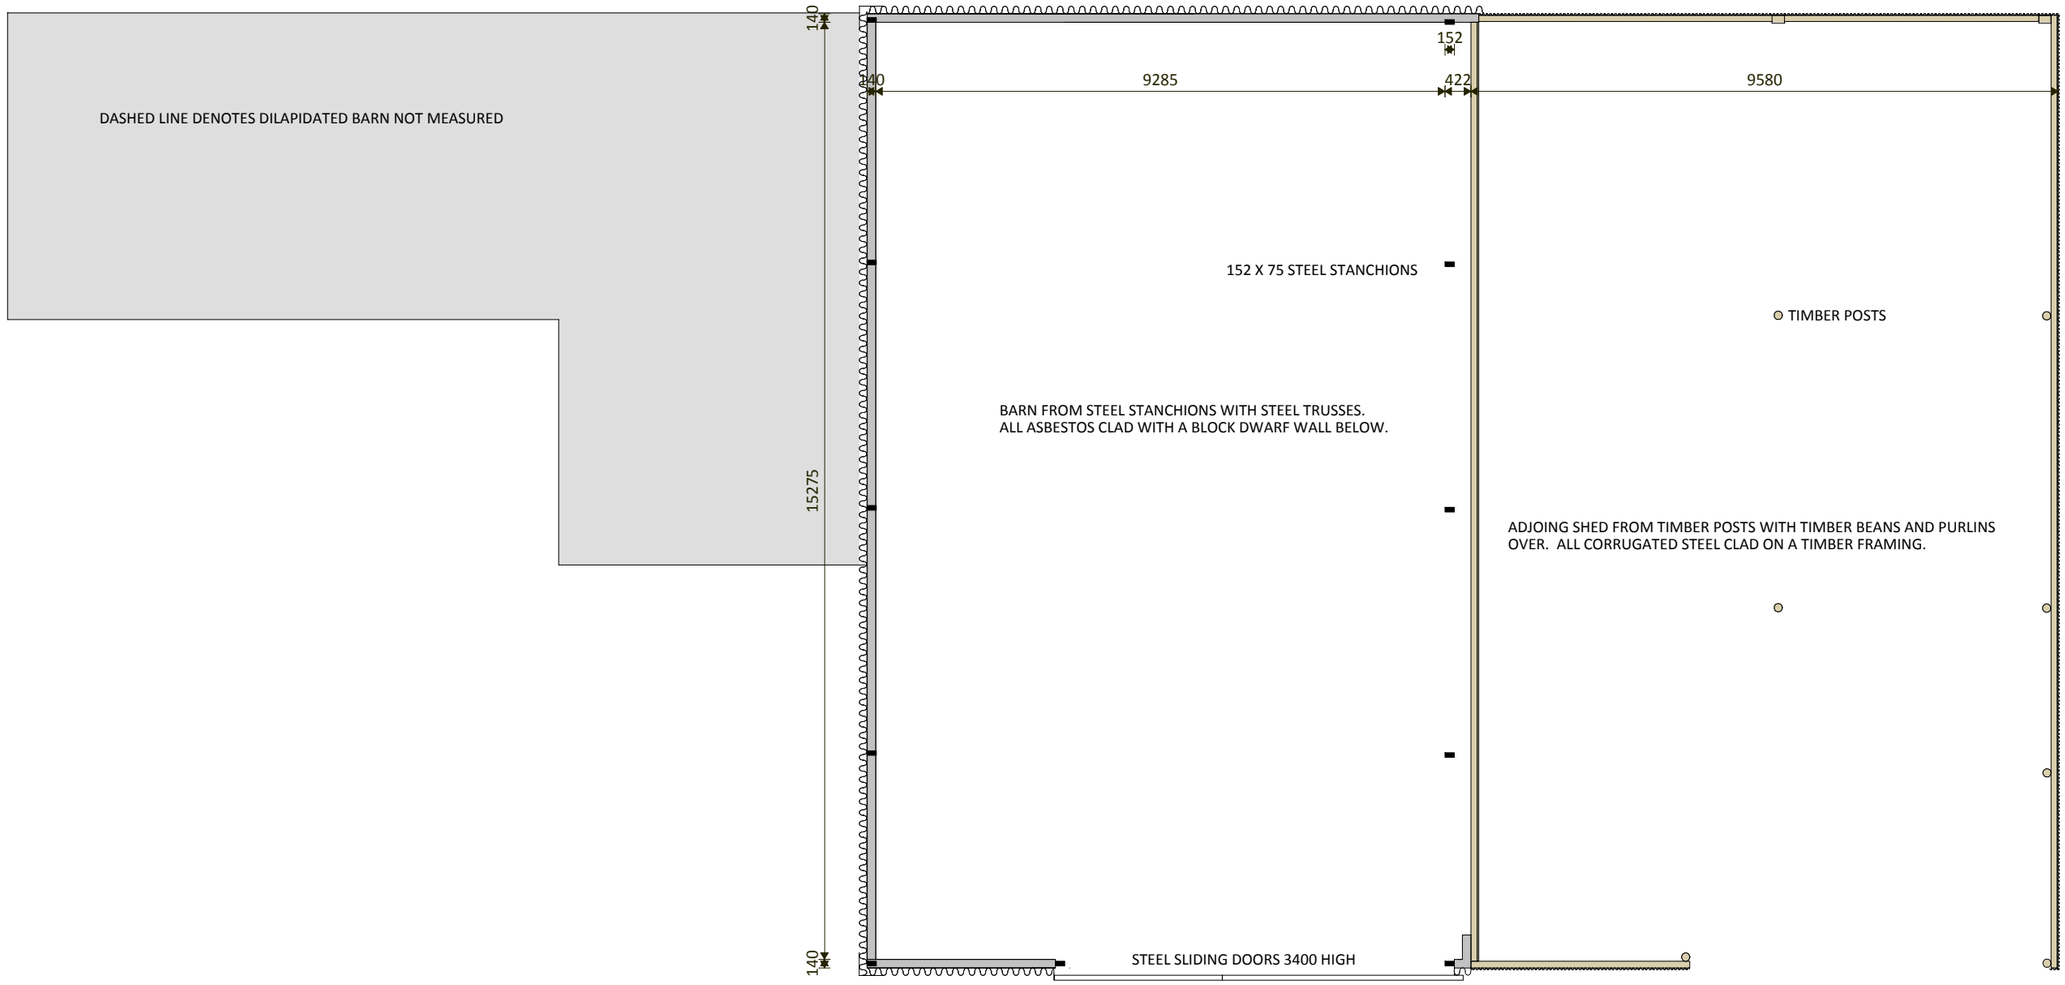

SCALE	DATE	REVISIONS
1:100 Print at A3	**OCTOBER 2021**	A 14/10/2021 Drawing first issued.

PROJECT
EXISTING ASBESTOS BARN PLANS

sharman architecture
OAK BARN. WILLOW DROVE. BOROUGH FEN. PETERBOROUGH. PE6 7QB
tel: 07724 529 094
email: paulsharman1@btinternet.com