

- A MOUNTAIN ASH  
SORBUS AUCUPARIA
- B SILVER BIRCH  
BETULA PENDULA
- C WHITEBERRY  
SORBUS ARIA
- D LIME  
TILIA CORDATA

*All trees to be adequately spaced and tree min height on planting = 2m.*


DEVELOPMENT BOUNDARY

EXISTING GLASSHOUSE TO BE DEMOLISHED.


PROPOSED PRIVATE  
PROPOSED TREATMENT UNIT  
KILN  
ROADWAY

SOUTH HOLLAND DC  
HOUSING & PLANNING  
11 OCT 2001  
Ref: 1203/01

LOCATION PLAN  
1:2500

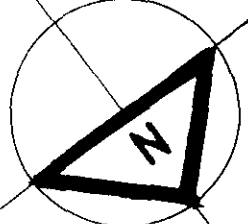

*Landscaping*

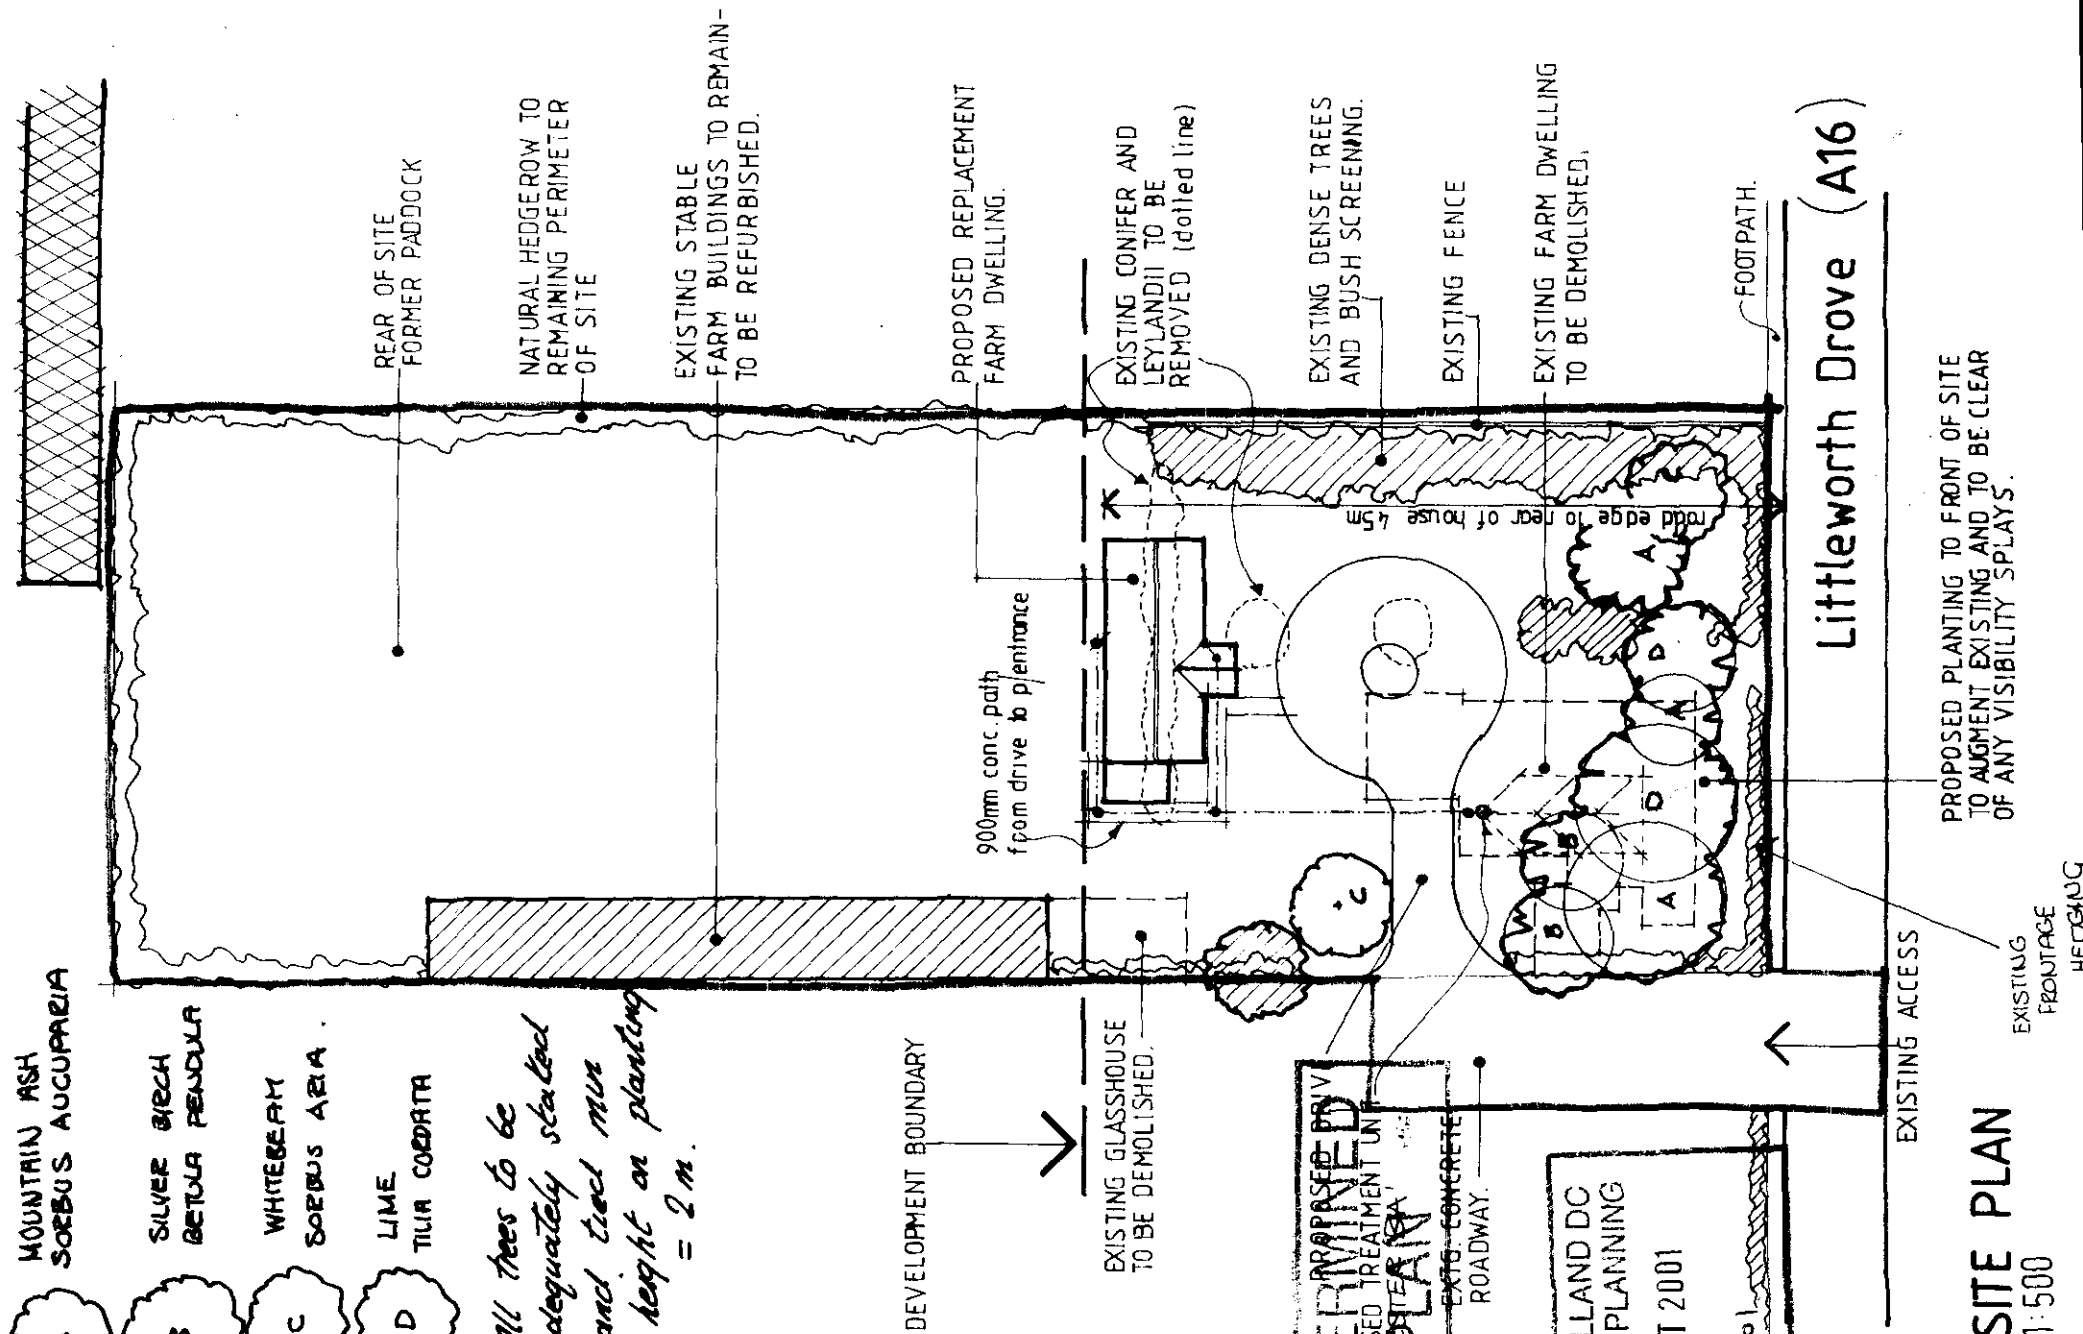

PROPOSED PLANTING TO FRONT OF SITE TO AUGMENT EXISTING AND TO BE CLEAR OF ANY VISIBILITY SPLAYS.

SITE PLAN  
1:500