


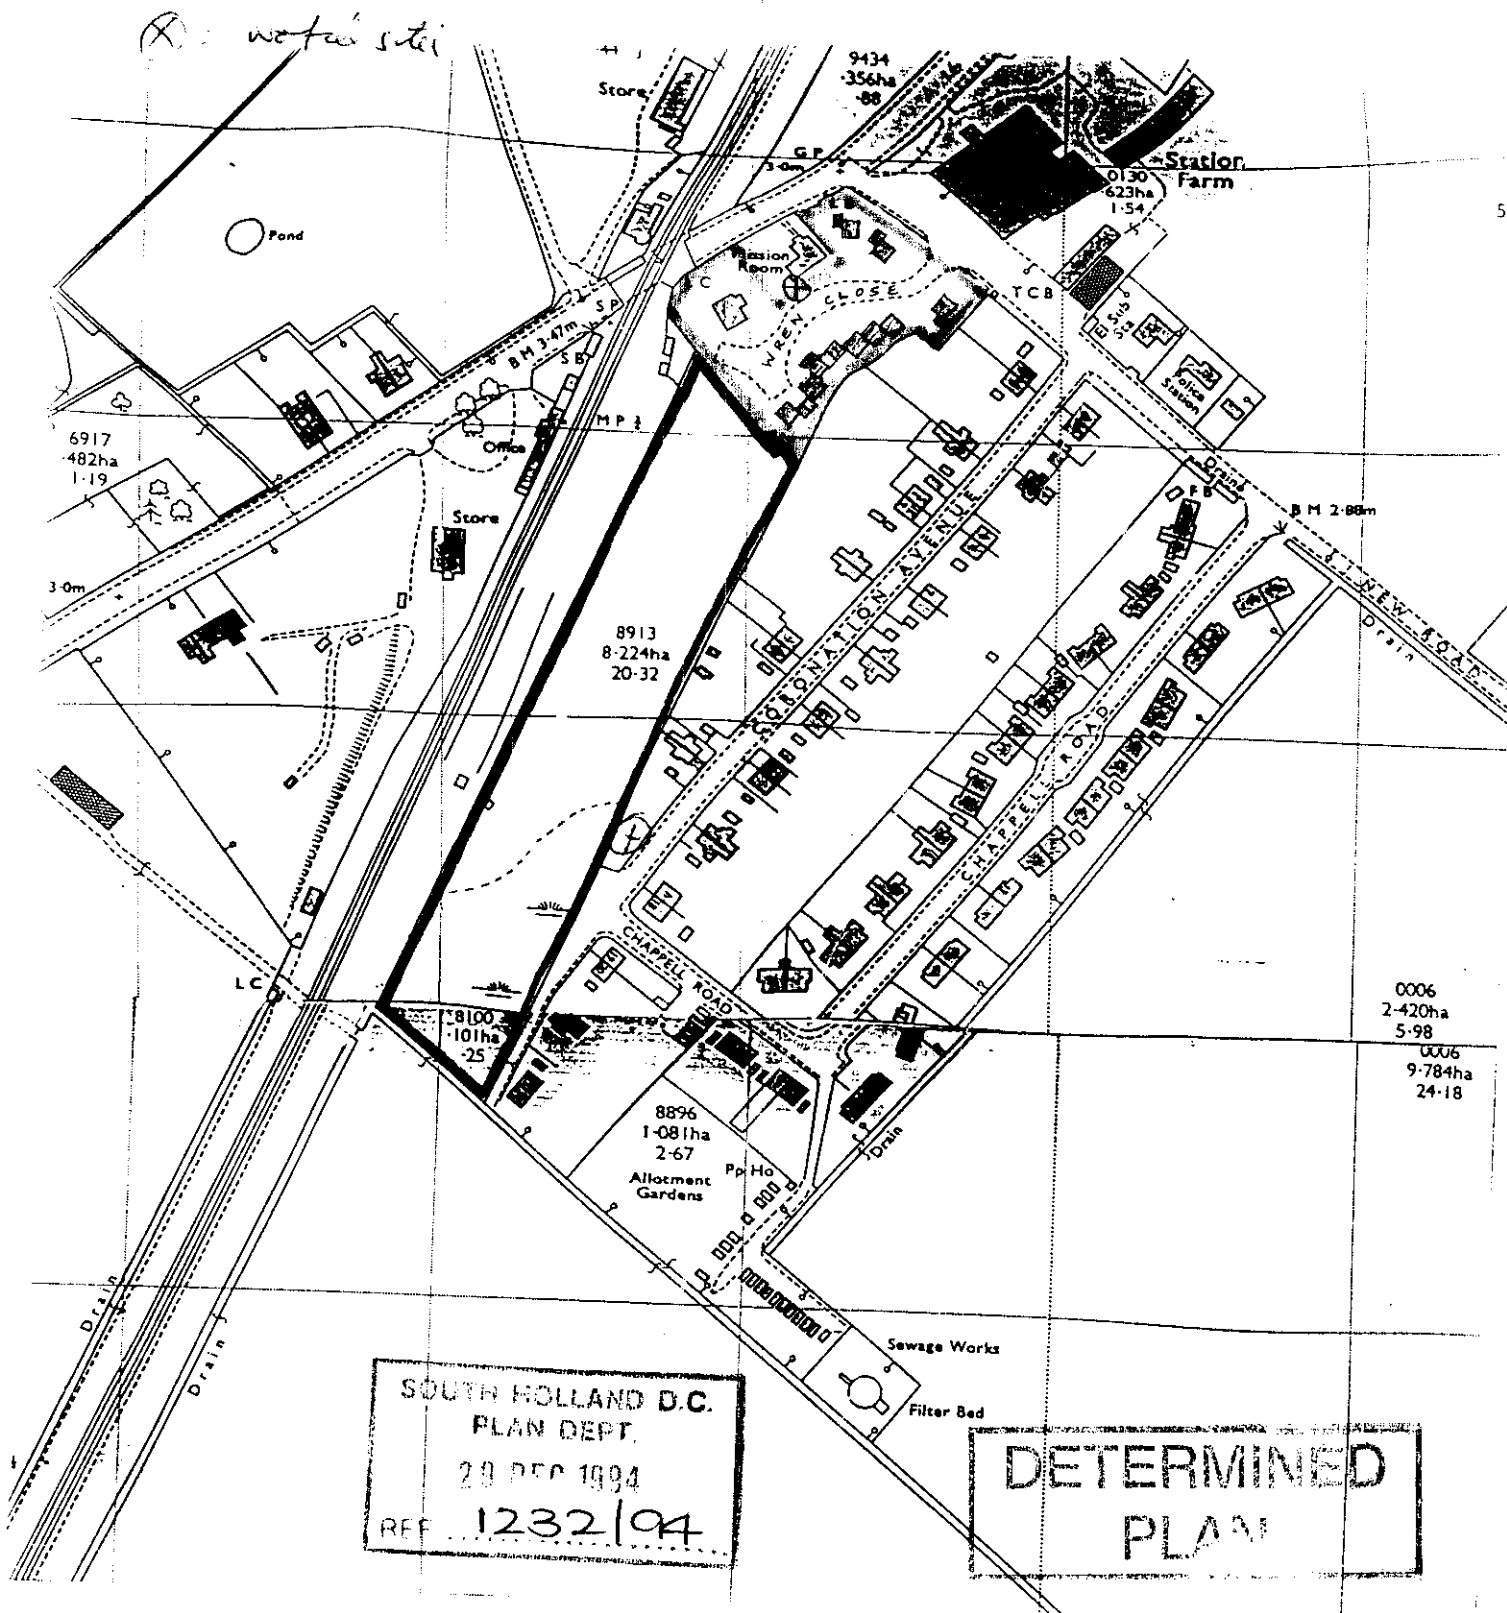

SOUTH HOLLAND D.C.
PLAN DEPT.
29 DEC 1994
REF 1232/94

DETERMINED
PLAN

LOCATION PLAN

OFFICE
COPY

Scale 1:2500

O. S. Map ref. TF 2015
Crown Copyright Reserved.

Residential Development off
Wren Close, DEEPING ST. NICHOLAS,
for P. W. Jeffes, Esq.

OFFICE
COPY

Building Design and Plans
A. ROFFE - 1, Green Lane,
SPALDING, Lincs. PE11 2YB
Tel: 0775 - 723680