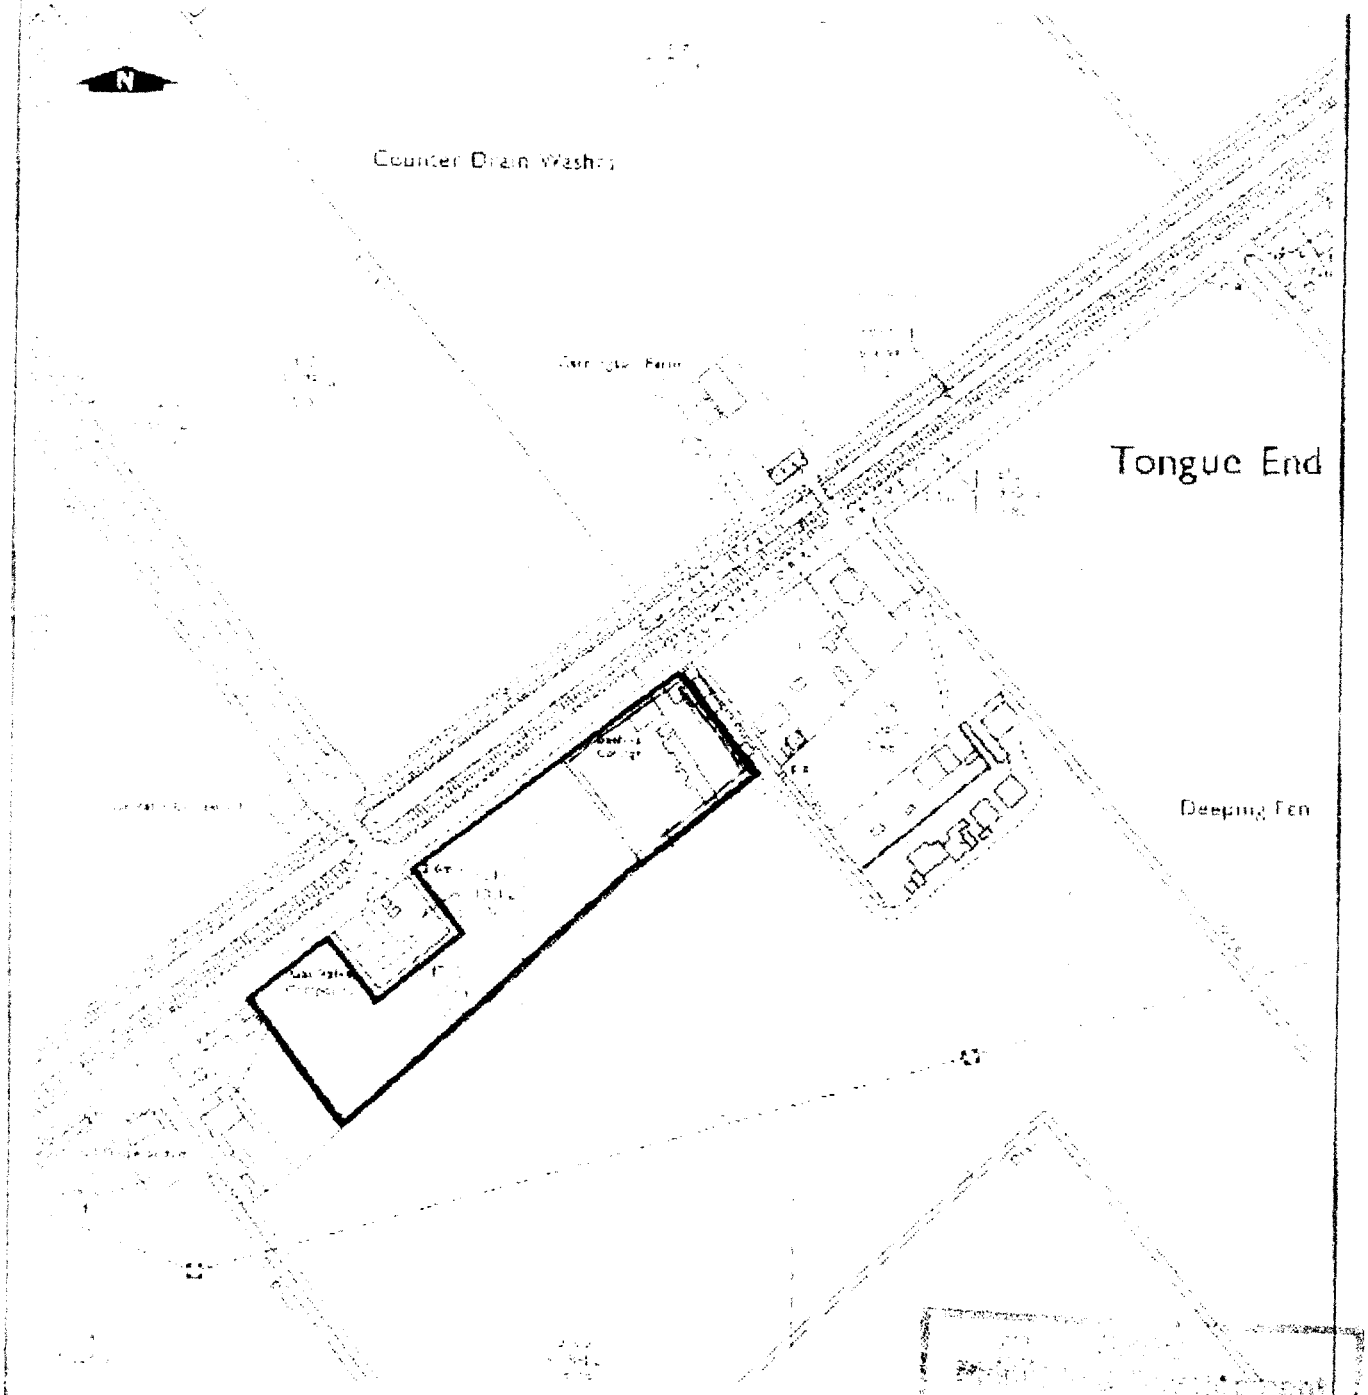

Beehive Cottage, Tongue End

1243/02

Stephen Knipe & Co.

Chartered Surveyors, Valuers, Auctioneers
and Land Agents

1a Abbey Road, Bourne, Lincs, PE10 9EE.
Telephone: (01778) 421960
Fax: (01778) 425645

Date: July 2002

Reproduced from the Ordnance Survey
with the sanction of the controller of
HM Stationery Office
CROWN COPYRIGHT RESERVED
Licence No. ES100003656
Scale: 1:2500
For identification purposes only

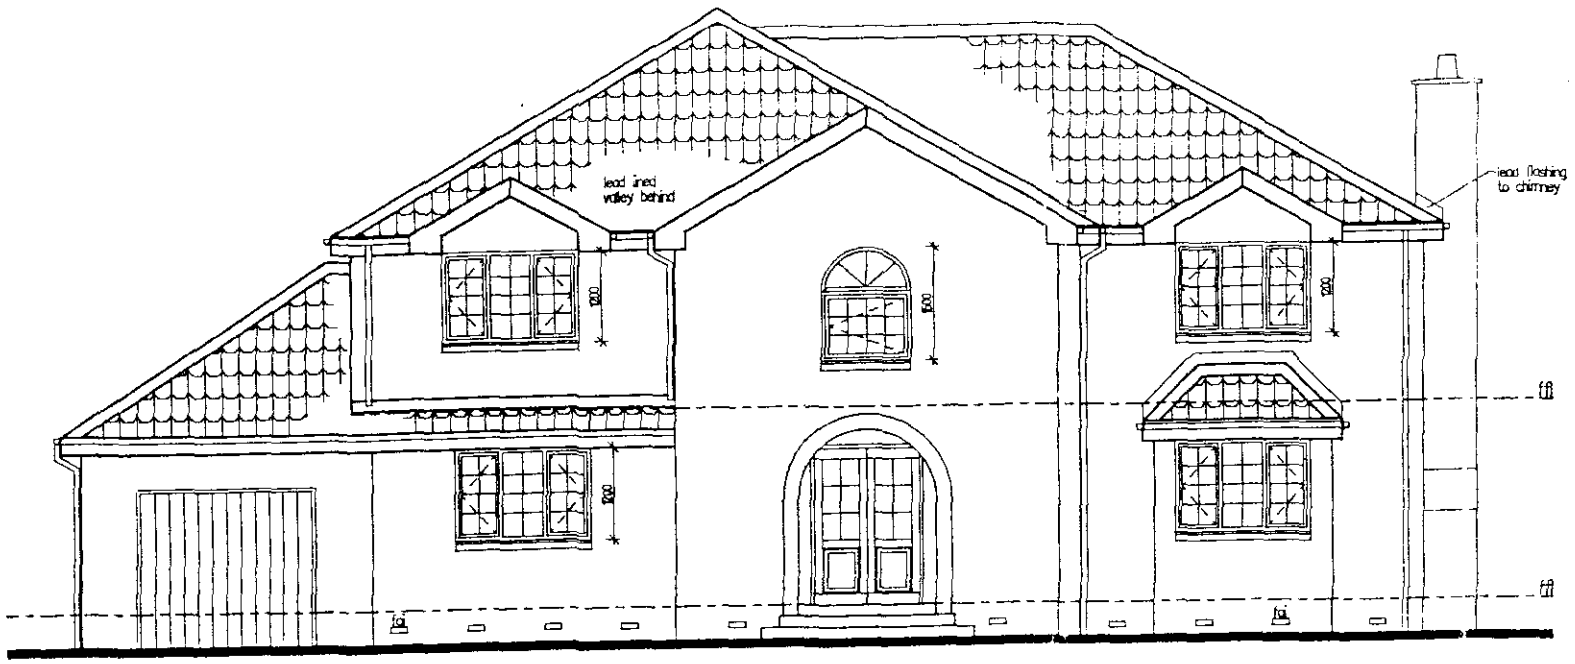

Front Elevation 1:100

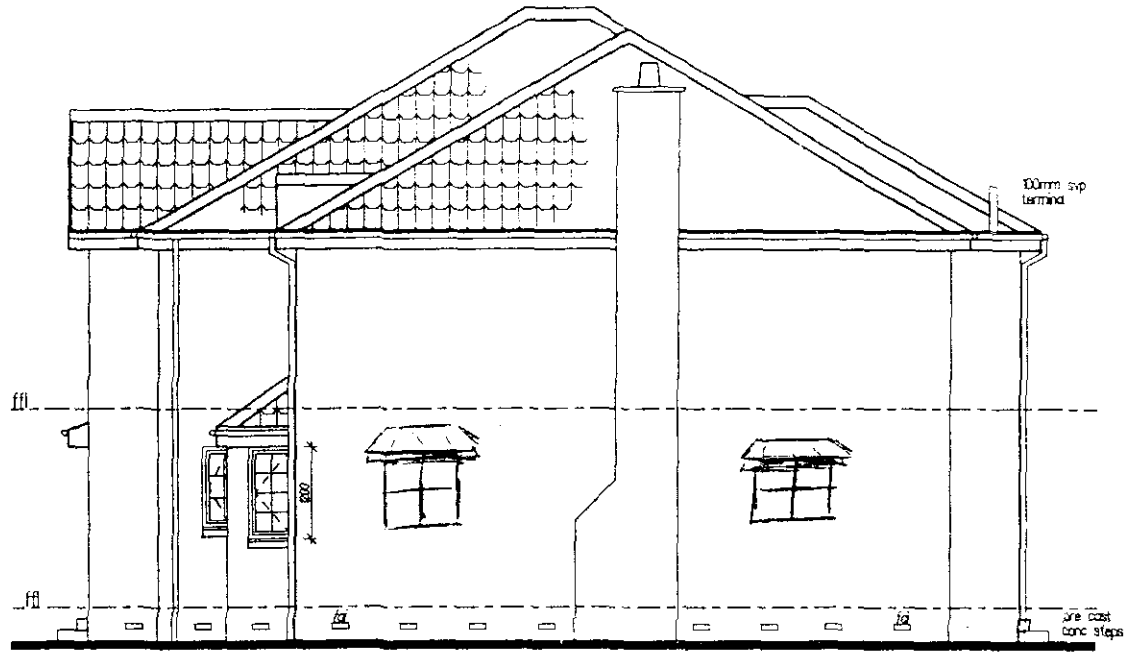

Side Elevation 1:100

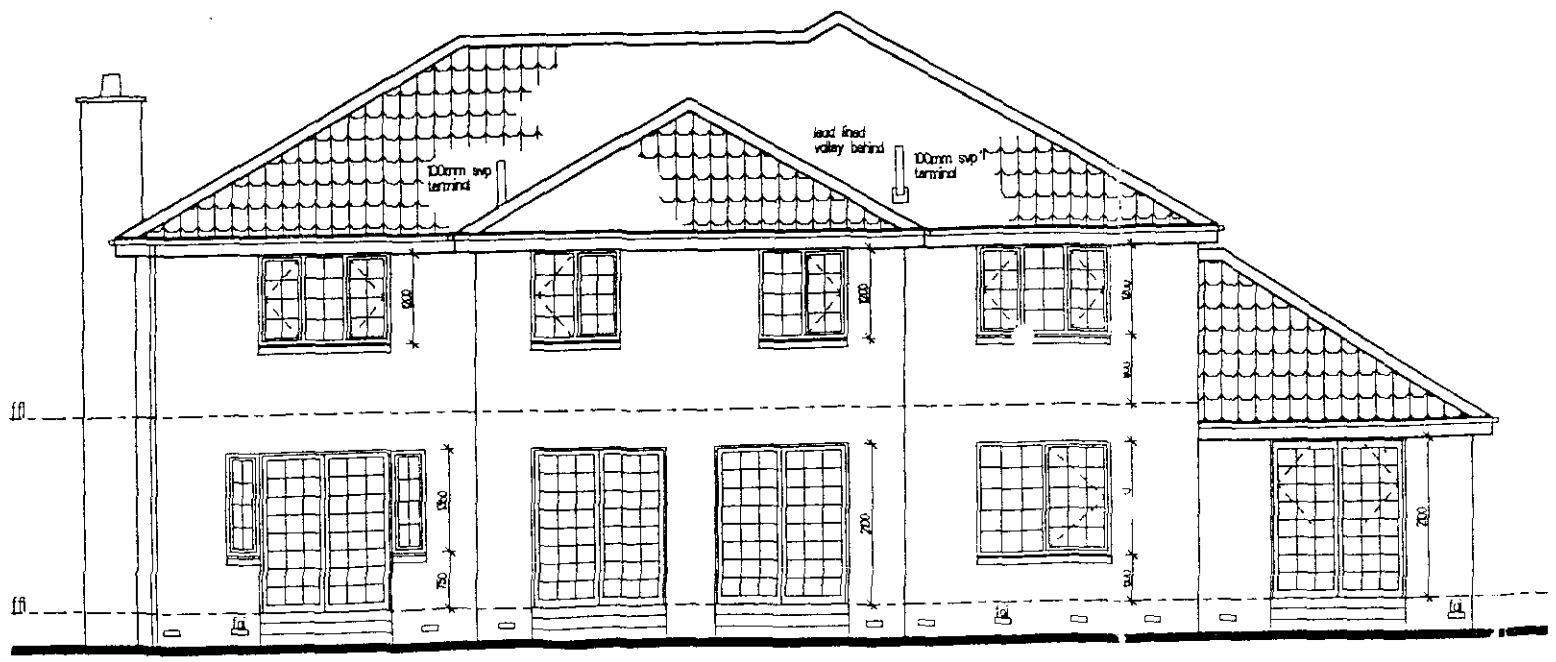

Rear Elevation 1:100

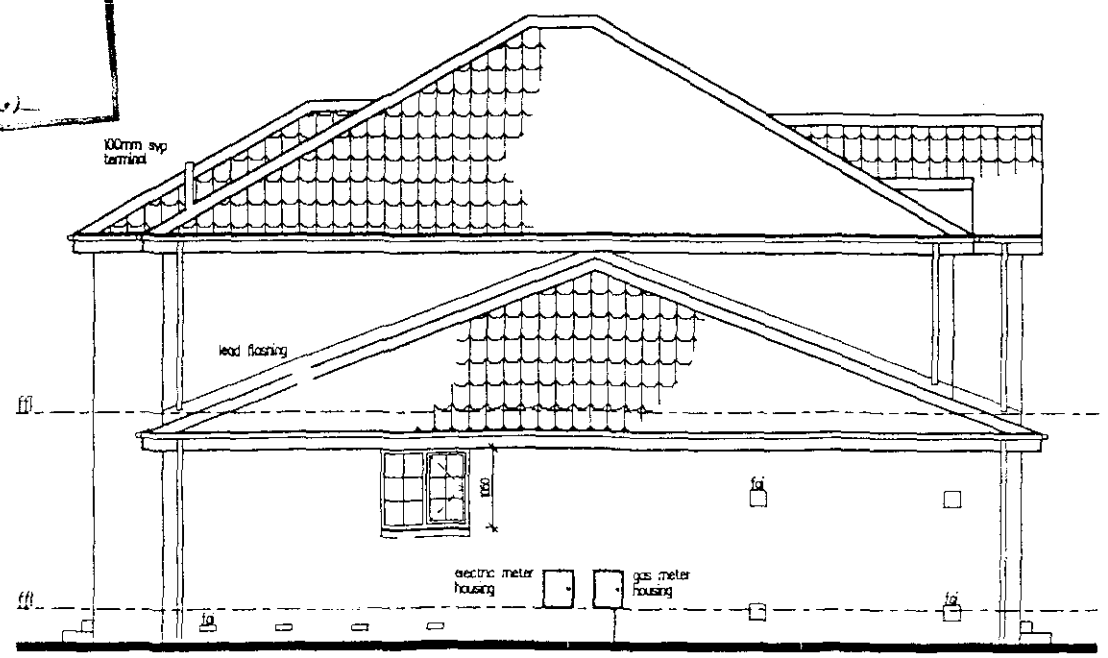

Side Elevation 1:100

...epment
15 NO... 2002
Re... 1243/02

W

New trees mixed varieties

3 bar ranch style fencing

Seeding to Rear and Side Gardens

1800 mm high Close Boarded fence to this boundary

17700

Slabs

HOUSE

9300

6000

13300

Hedges

Gate

4000

Gate

Slabs

Turf

Farm Access

BLOCK PAVING

CRAVEL MAIN DRIVE

4000

Shrubs

Hedge

14000

New trees mixed varieties

Turf

Shrubs

4000

Existing Orchard Area

42800 approx (to be checked on site)

Entrance areas and footpath to adoptable standard local highway

30000

SITE PLAN SCALE 1:100

L.G. CONSTRUCTION SERVICES	
PROPOSED HOUSE AT MYERS FARM	Ref
COUNTER DRAIN DROVE, TONGUE END. NR. BOURNE	
DRAWING TWO	OCTOBER 2002

SKDC Planning & Development
15 NOV 2002
1243/02

APPROVED PLAN

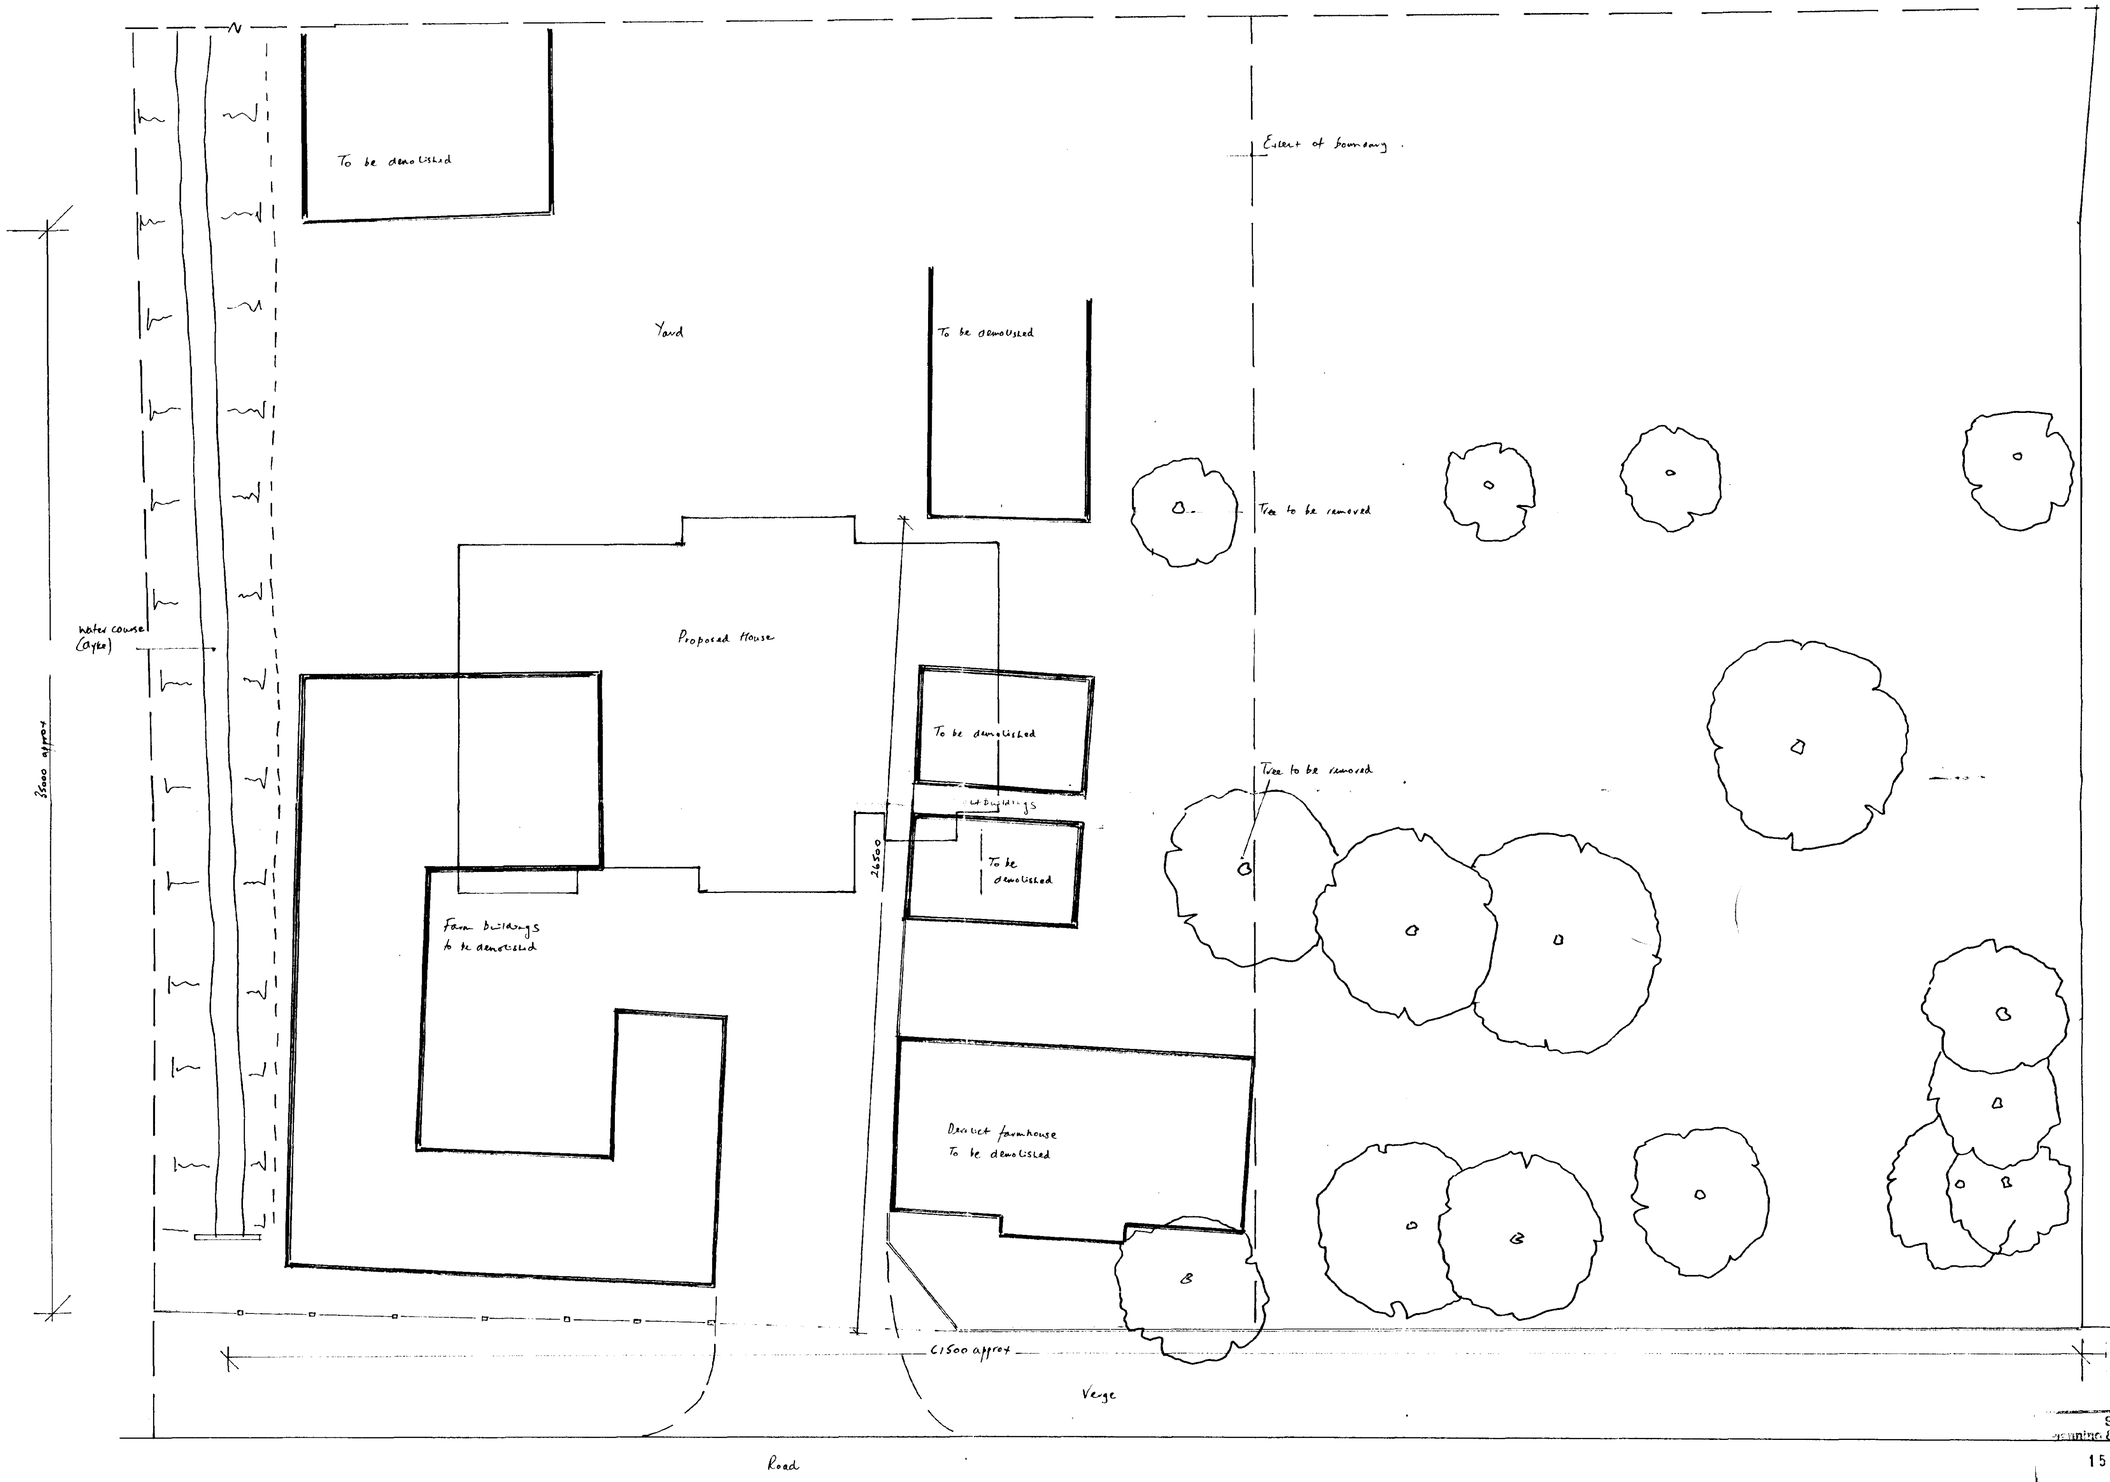

SHDC
Planning & Development
15 NOV 2002
Ref 1243/02
DETERMINED PLAN

L.G. CONSTRUCTION SERVICES	
EXISTING SITE SURVEY FOR PROPOSED HOUSE AT	
MYERS FARM, COUNTER DRAIN DROVE, TONGUE END	
DRAWING THREE	OCTOBER 2002

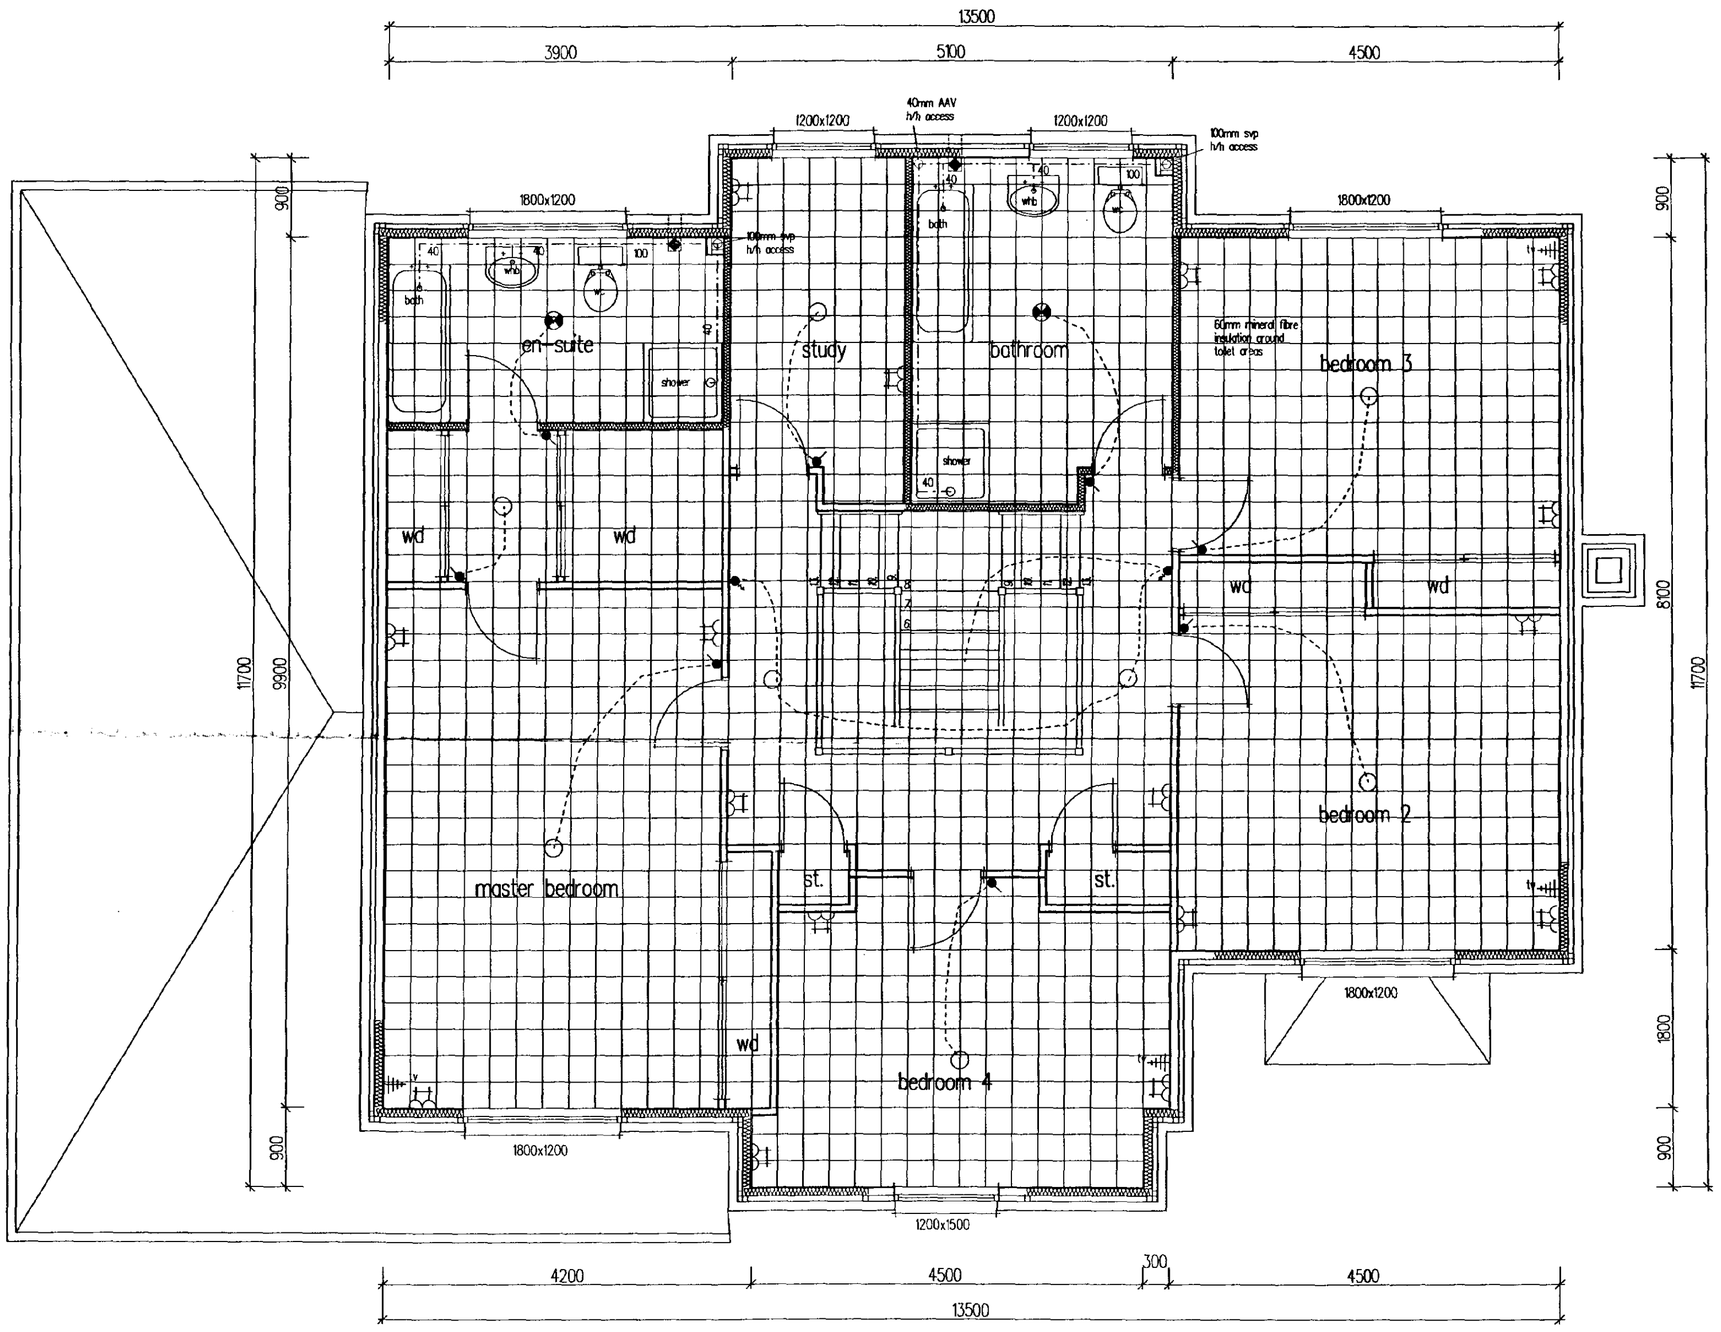

First Floor Plan (300mm Grid)

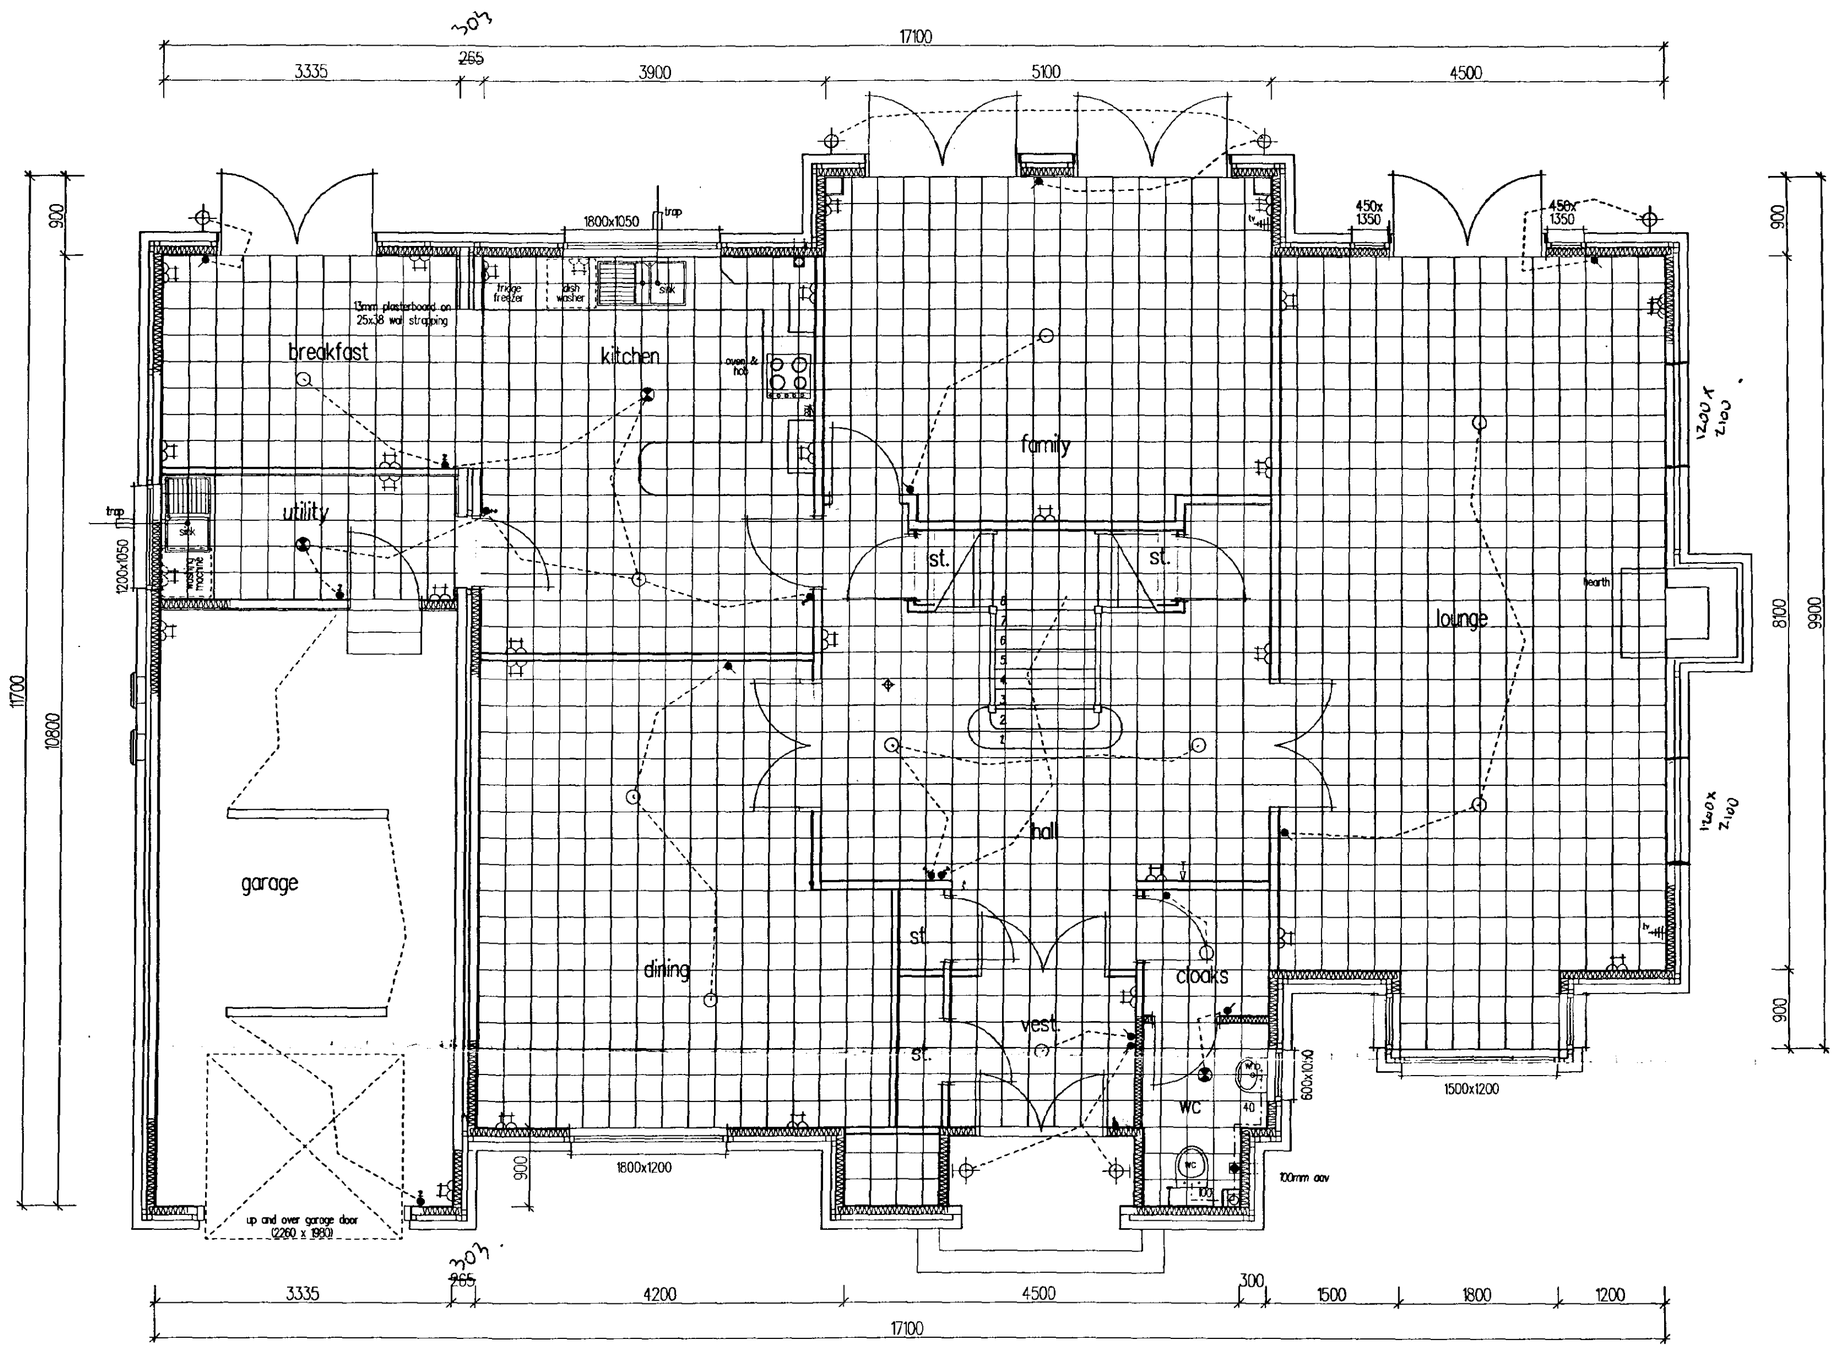

Ground Floor Plan (300mm Grid)

DETERMINED PLAN

Reg 1243/02

L.G. CONSTRUCTION

CLIENT:	LG Construction		
PROJECT:	Kentucky Amended	HAND:	As
TITLE:	Floor Plans		
Date:	20/11/02	Scale:	1:50
Drwg. No:	01	Drawn:	PMW

Pattrick & Thompsons Ltd
TIMBER FRAME SPECIALISTS
PAGE STAIR LANE
KINGS LYNN
NORFOLK
PE30 1LQ
TEL. 01553 762026
FAX. 01553 768496
Email. pattrickandthompsons@dial.pipex.com