


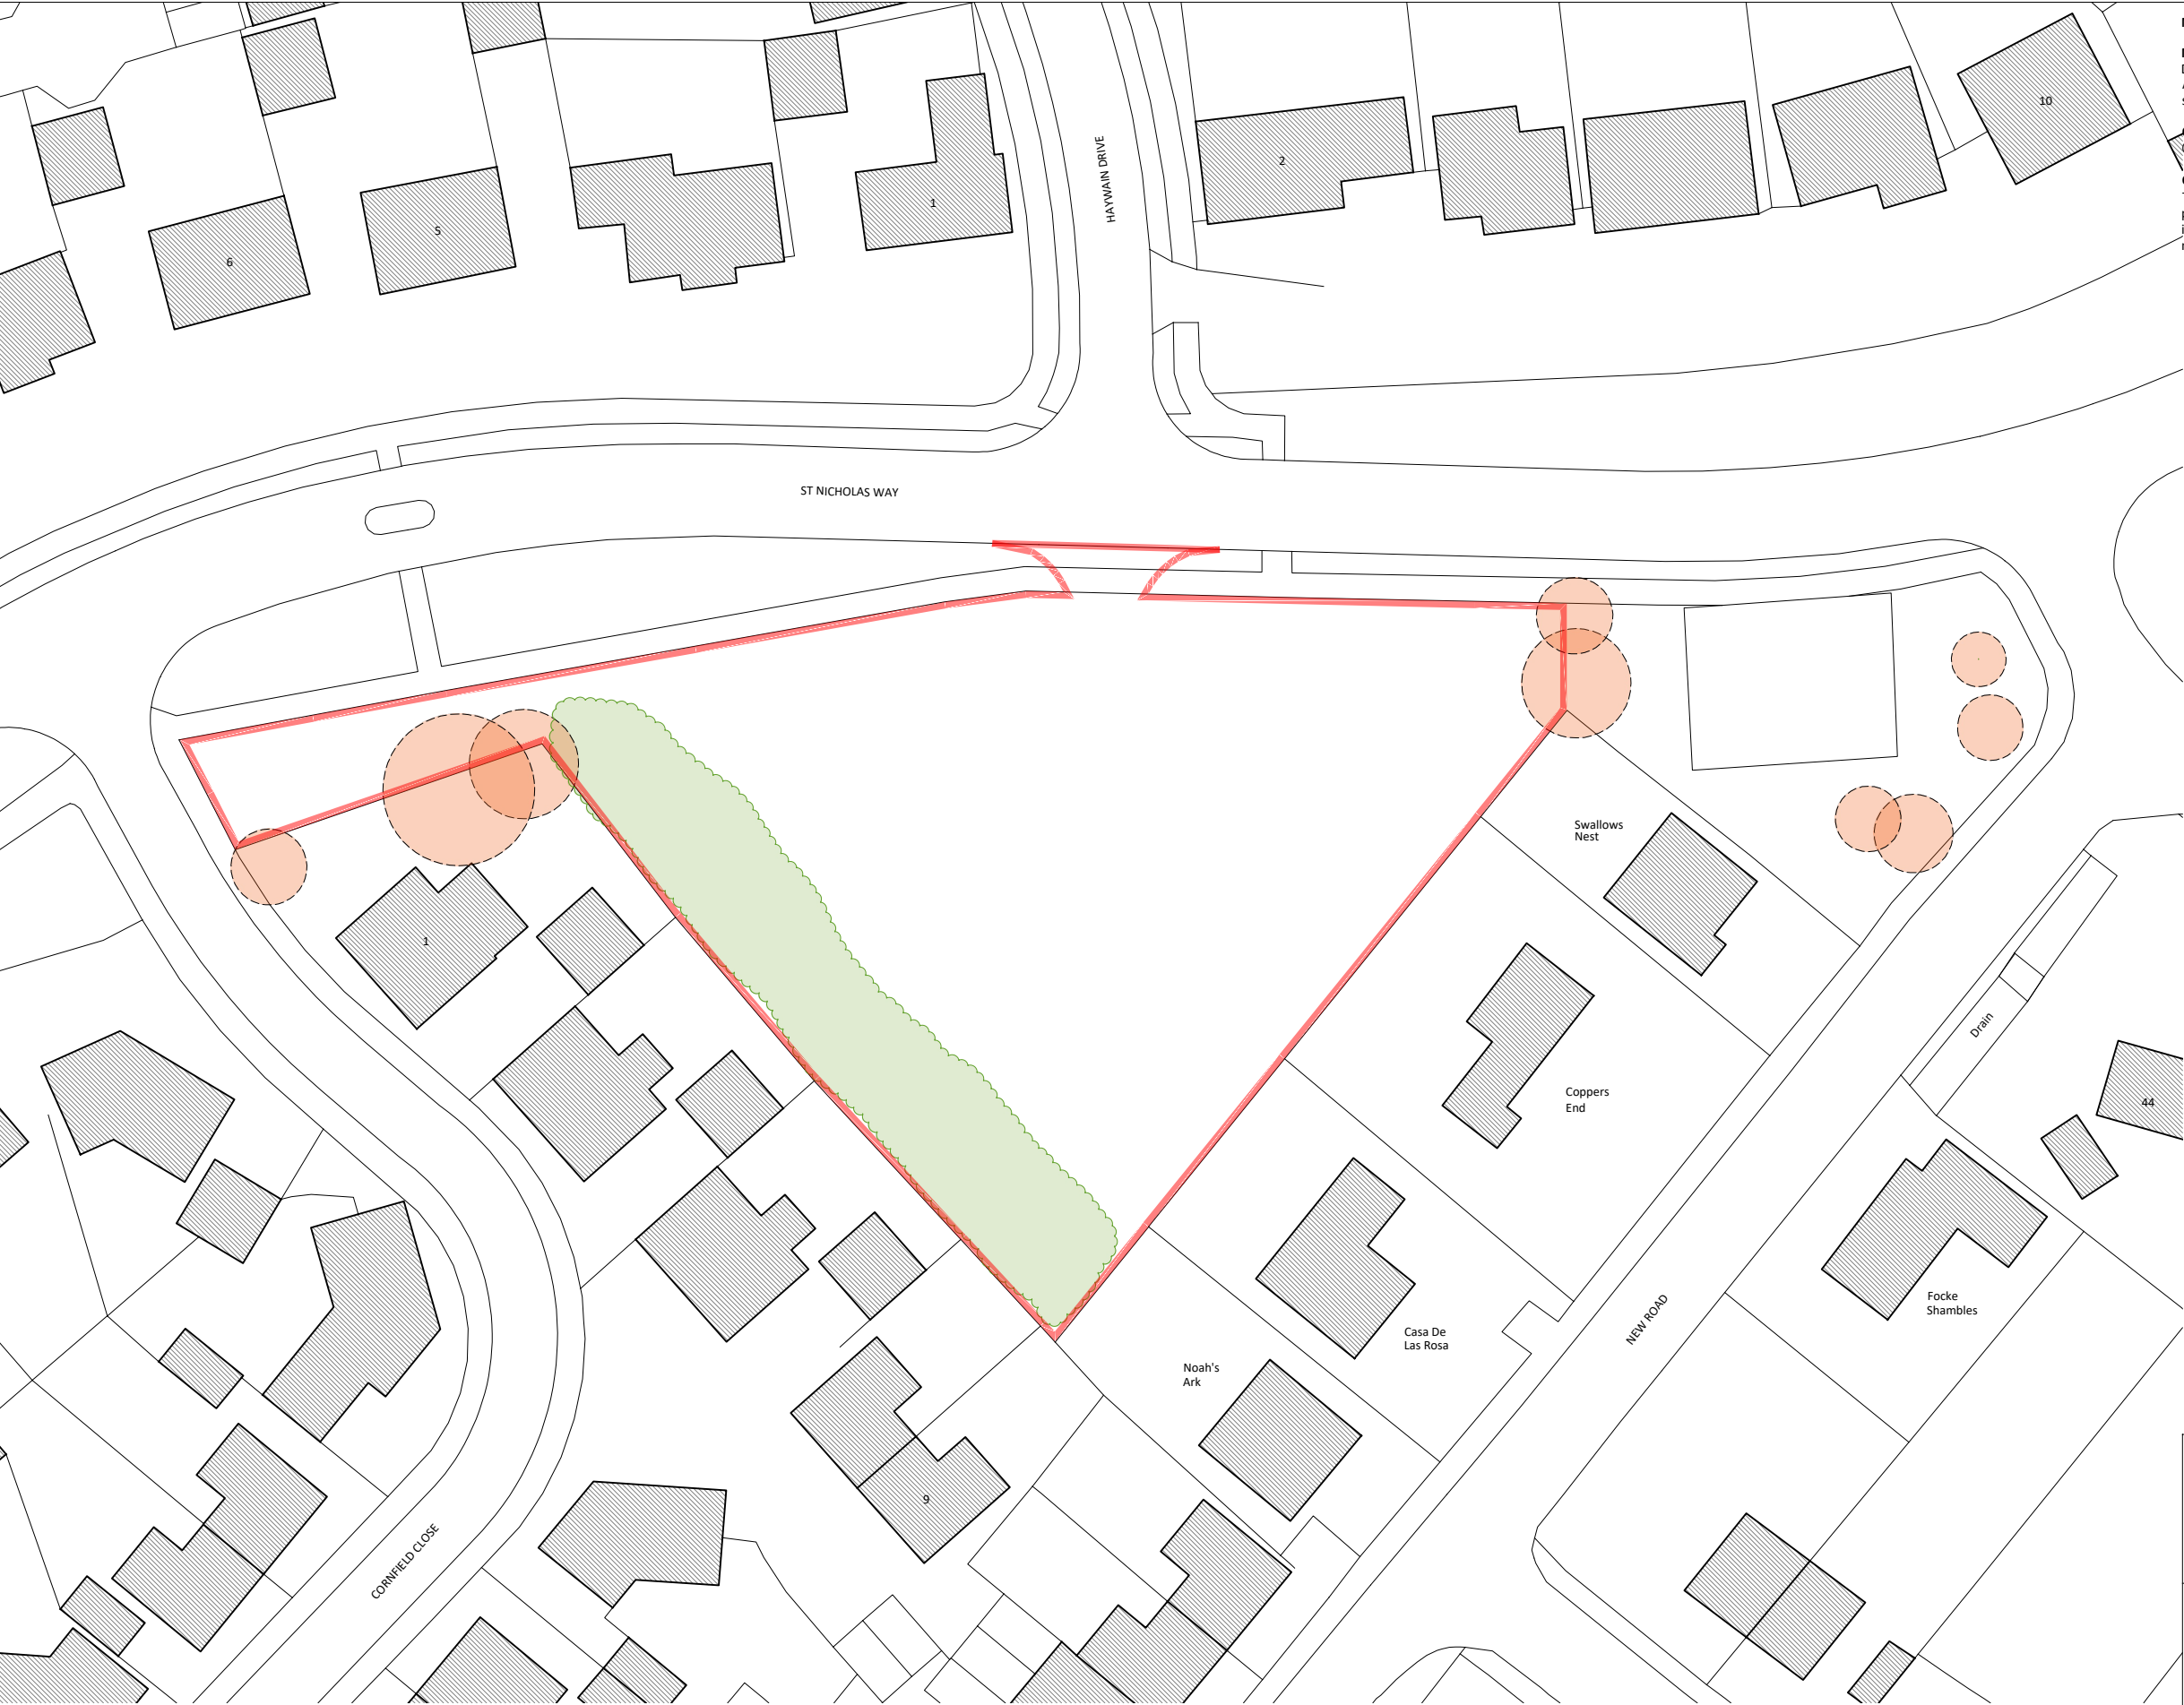


Notes

Measurements
Do not scale from this drawing.
All measurements should be checked against on site conditions and any discrepancies should be brought to the attention of the Robert Doughty Consultancy.

Ordnance Survey Map
© Crown Copyright 2018. OS Licence No: AR 100010613

CDM 2015
This drawing is for illustrative purposes and/or obtaining the relevant planning permission only. It should not be used for construction and accordingly, risk identification under the Construction (Design & Management) Regulations 2015 has not been undertaken.

Tree Schedule

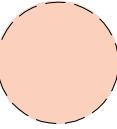Existing tree

Existing dense trees & bushes

A	WW	Red line revised to show connection to highway	11.12.18
Rev	By	Notes	Date

rdc

Robert Doughty Consultancy

32 High Street, Helpringham
© Sleaford, Lincolnshire NG34 0RA

Tel: 01529 421646
Fax: 01529 421358
Email: admin@rdc-landplan.co.uk
Web: www.rdc-landplan.co.uk

Client

Deeping St Nicholas Parish Council

Project

Proposed Village Hall, Deeping St Nicholas

Drawing title

Existing Block Plan

Drawing No

739-21_PL_BP01

Rev

A

Drawn

MD

Scale

1:500 @ A3

Date

25.06.18

Checked

LMS

