


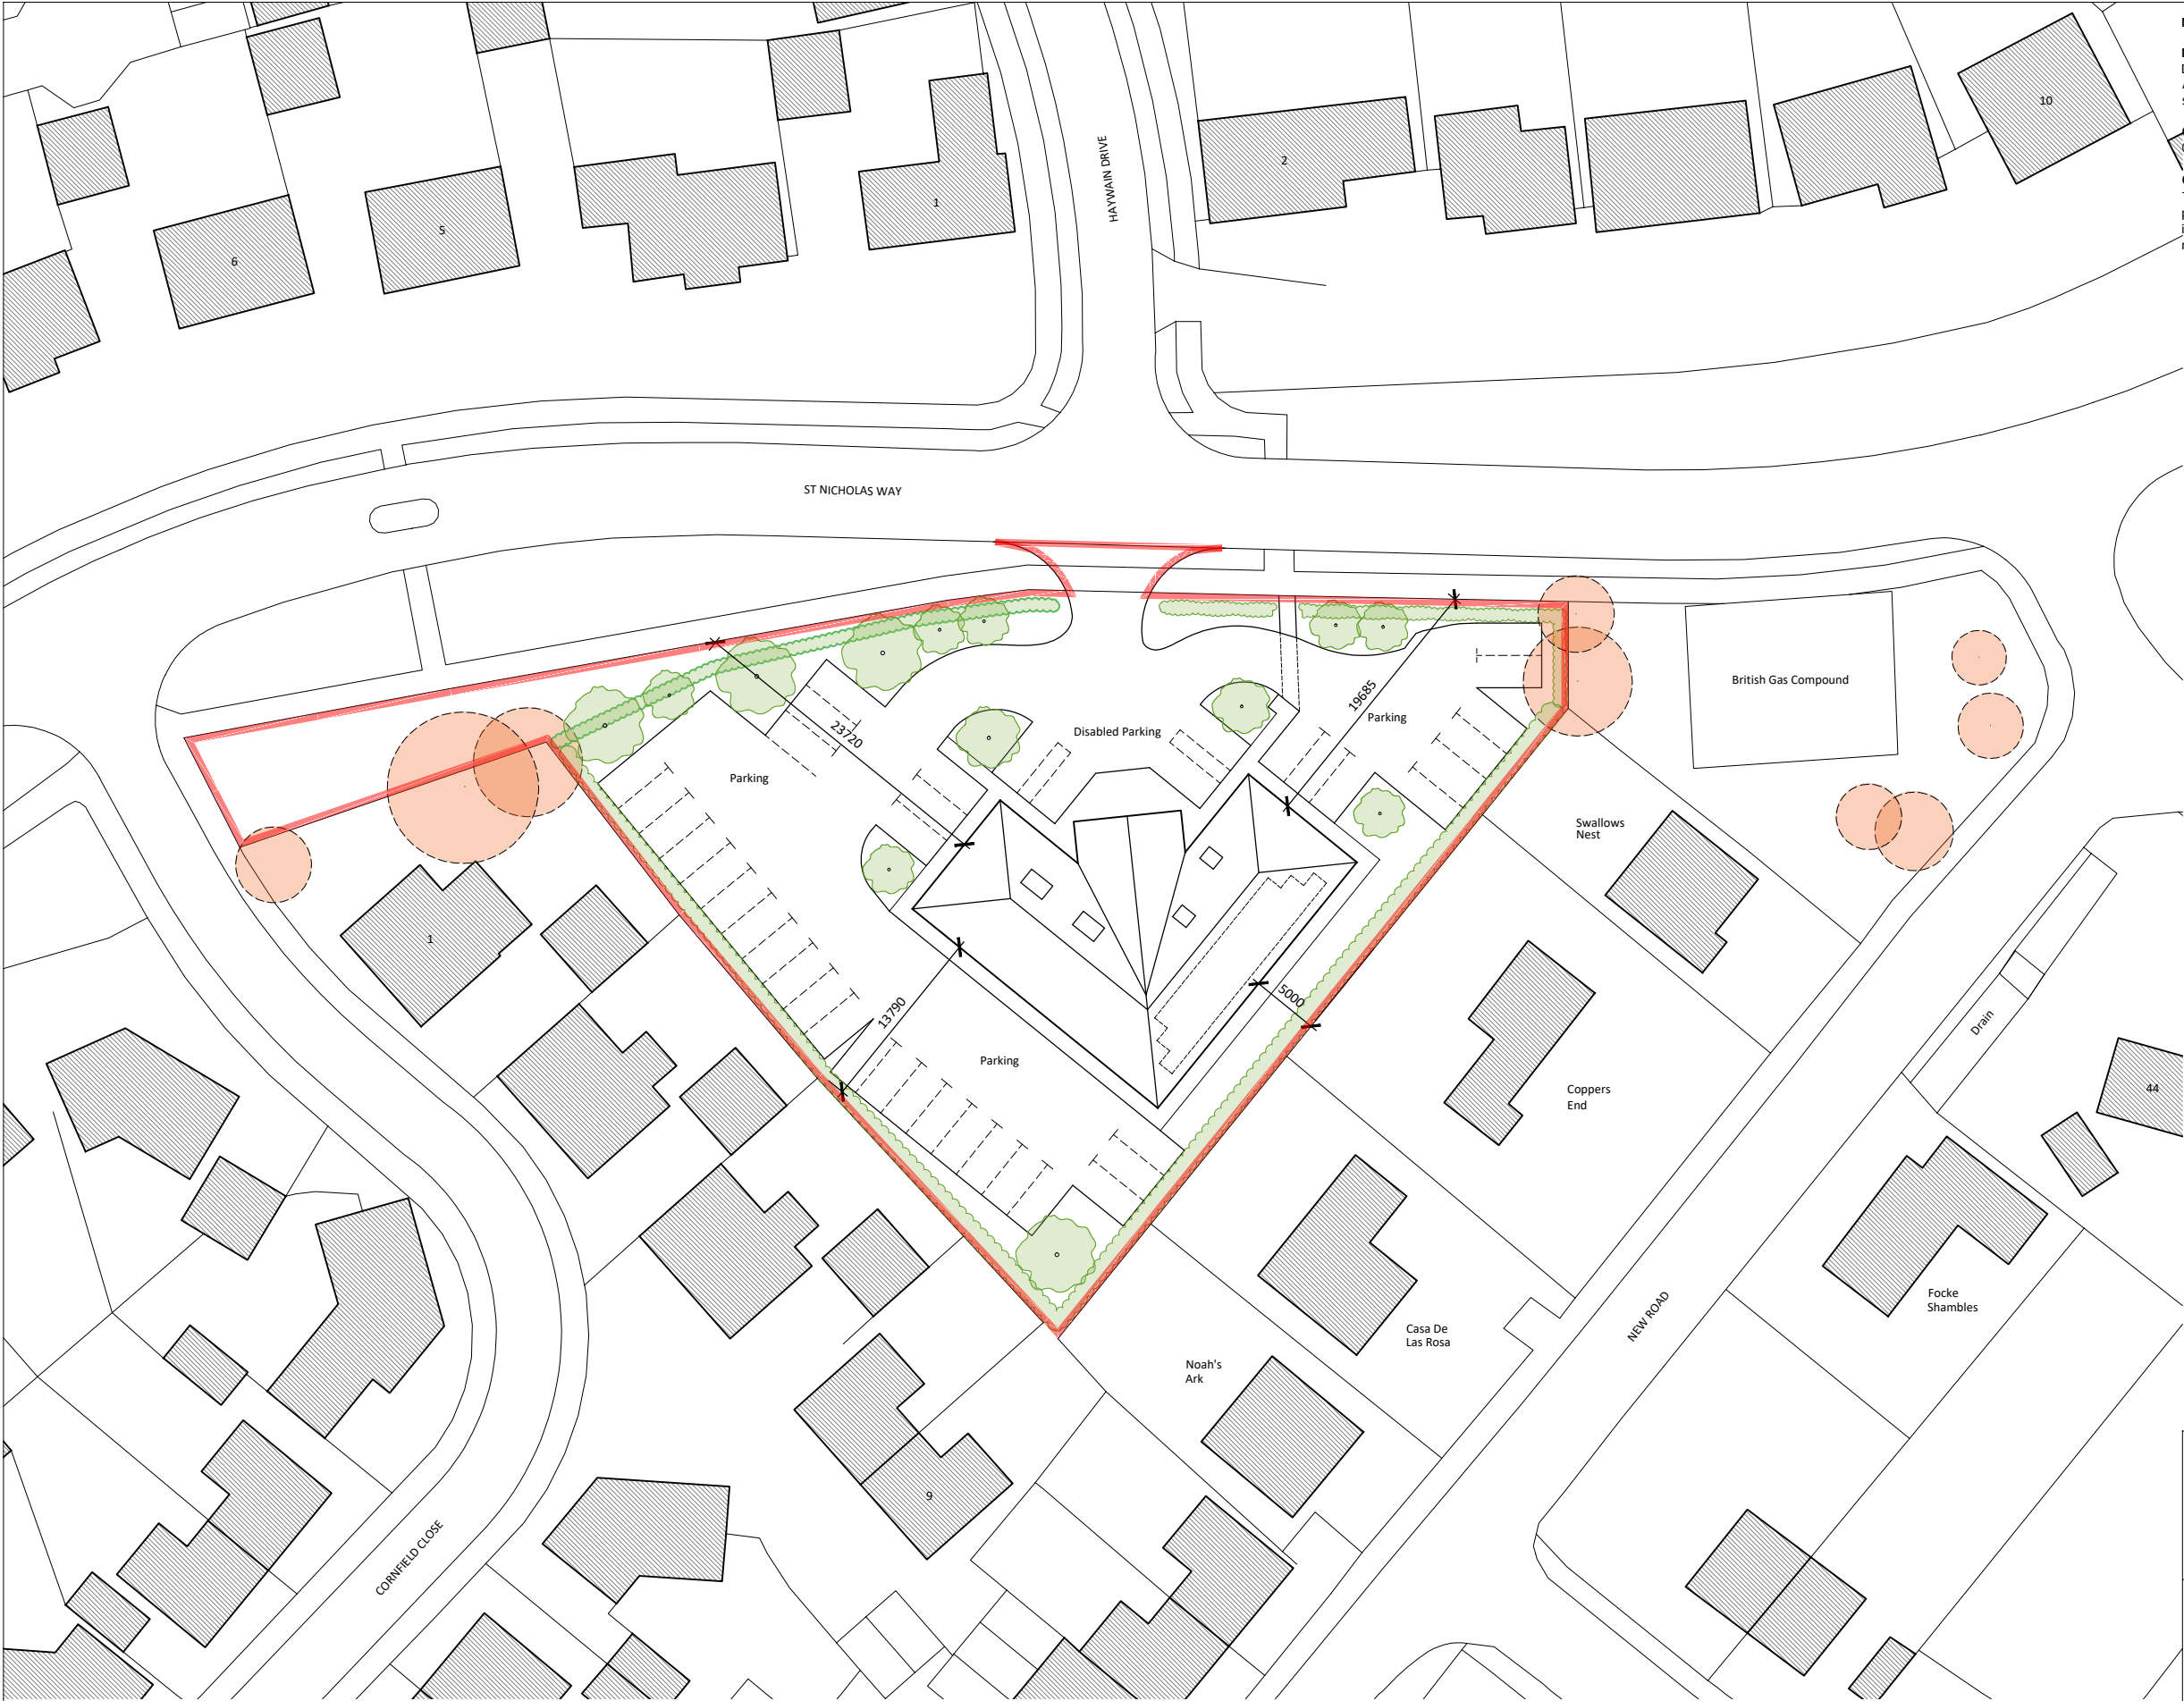


Notes

Measurements
Do not scale from this drawing.
All measurements should be checked against on site conditions and any discrepancies should be brought to the attention of the Robert Doughty Consultancy.

Ordnance Survey Map
© Crown Copyright 2018. OS Licence No: AR 100010613

CDM 2015
This drawing is for illustrative purposes and/or obtaining the relevant planning permission only. It should not be used for construction and accordingly, risk identification under the Construction (Design & Management) Regulations 2015 has not been undertaken.

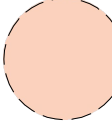Tree / Hedge Schedule	
	Proposed hedge
	Proposed trees
	Existing tree

A	WW	Red line revised to show connection to highway	11.12.18
Rev	By	Notes	Date

rdc
Robert Doughty Consultancy

32 High Street, Helpringham
© Sleaford, Lincolnshire NG34 0RA

Tel: 01529 421646
Fax: 01529 421358
Email: admin@rdc-landplan.co.uk
Web: www.rdc-landplan.co.uk

Client
Deeping St Nicholas Parish Council

Project
Proposed Village Hall, Deeping St Nicholas

Drawing title
Proposed Block Plan

Drawing No 739-21_PL_BP02	Rev A	Drawn MD
Scale 1:500 @ A3	Date 25.05.18	Checked LMS