


Notes

Measurements

Do not scale from this drawing.
All measurements should be checked against on site conditions and any discrepancies should be brought to the attention of the Robert Doughty Consultancy.

Ordnance Survey Map

© Crown Copyright 2018. OS Licence No: AR 100010613

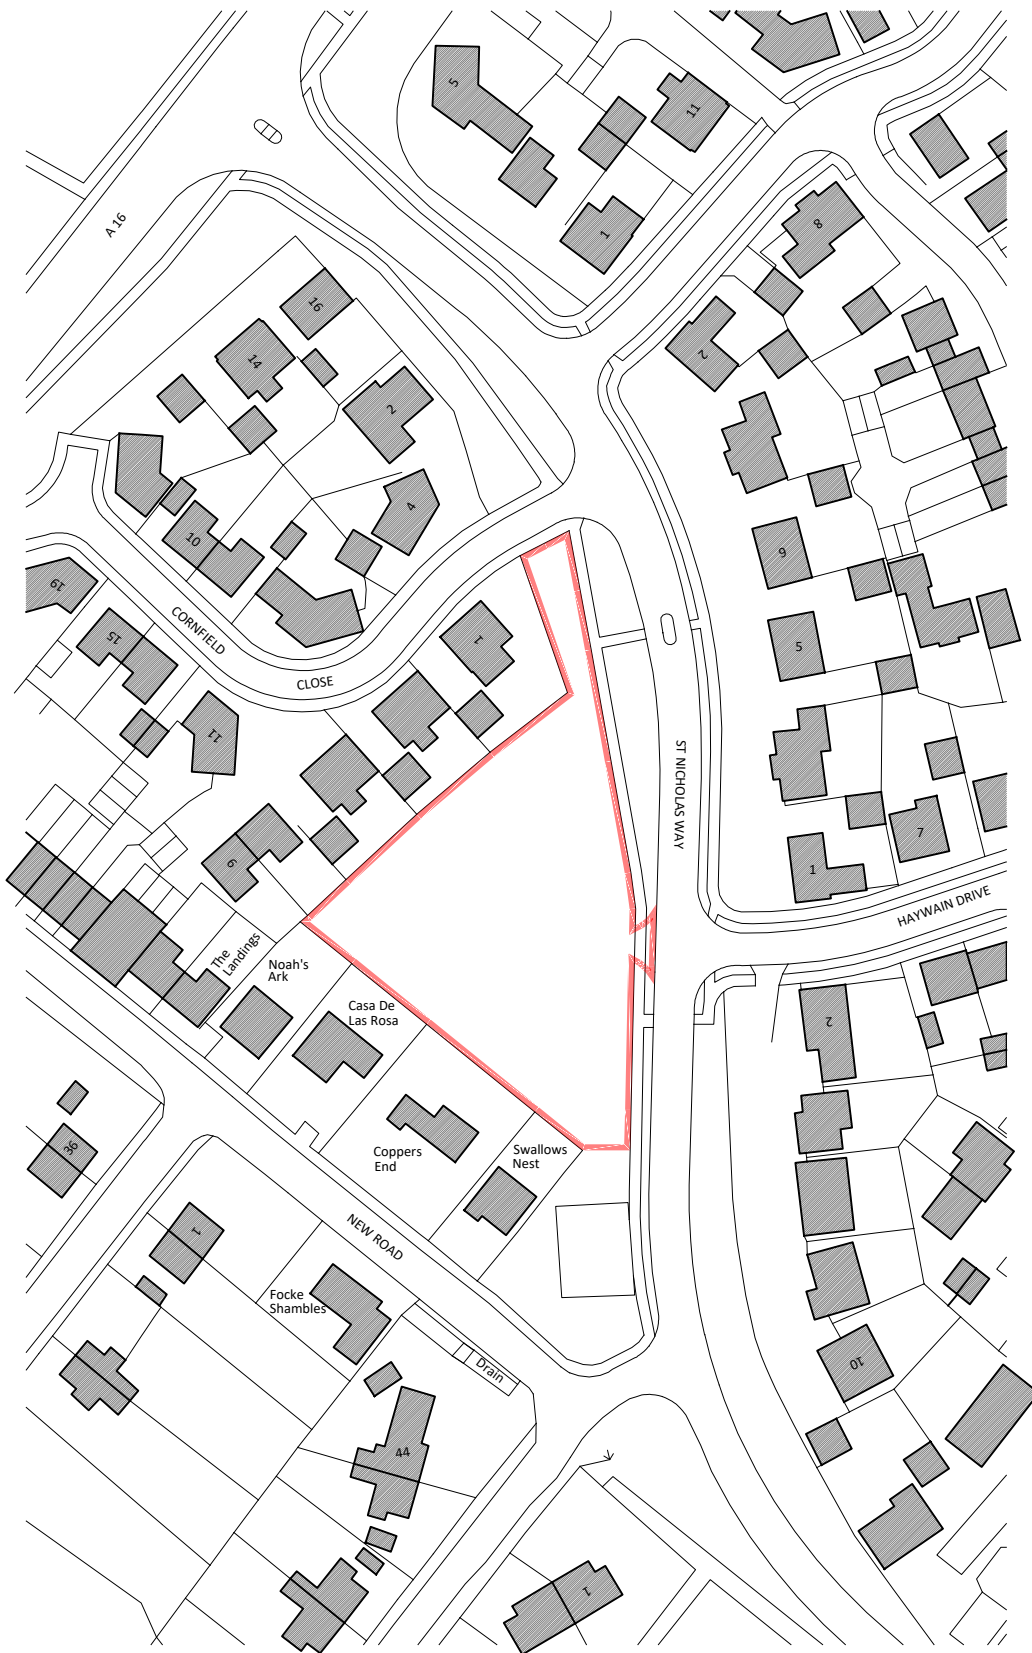

A	WW	Red line revised to show connection to highway	11.12.18
Rev	By	Notes	Date

rdc Robert Doughty Consultancy		32 High Street, Helpringham Sleaford, Lincolnshire NG34 0RA Tel: 01529 421646 Fax: 01529 421358 Email: admin@rdc-landplan.co.uk Web: www.rdc-landplan.co.uk	
Client Deeping St Nicholas Parish Council			
Project Proposed Village Hall, Deeping St Nicholas			
Drawing title Location Plan			
Drawing No 739-21_PL_LP01		Rev A	Drawn MD
Scale 1:1250 @ A4		Date 25.05.18	Checked LMS