
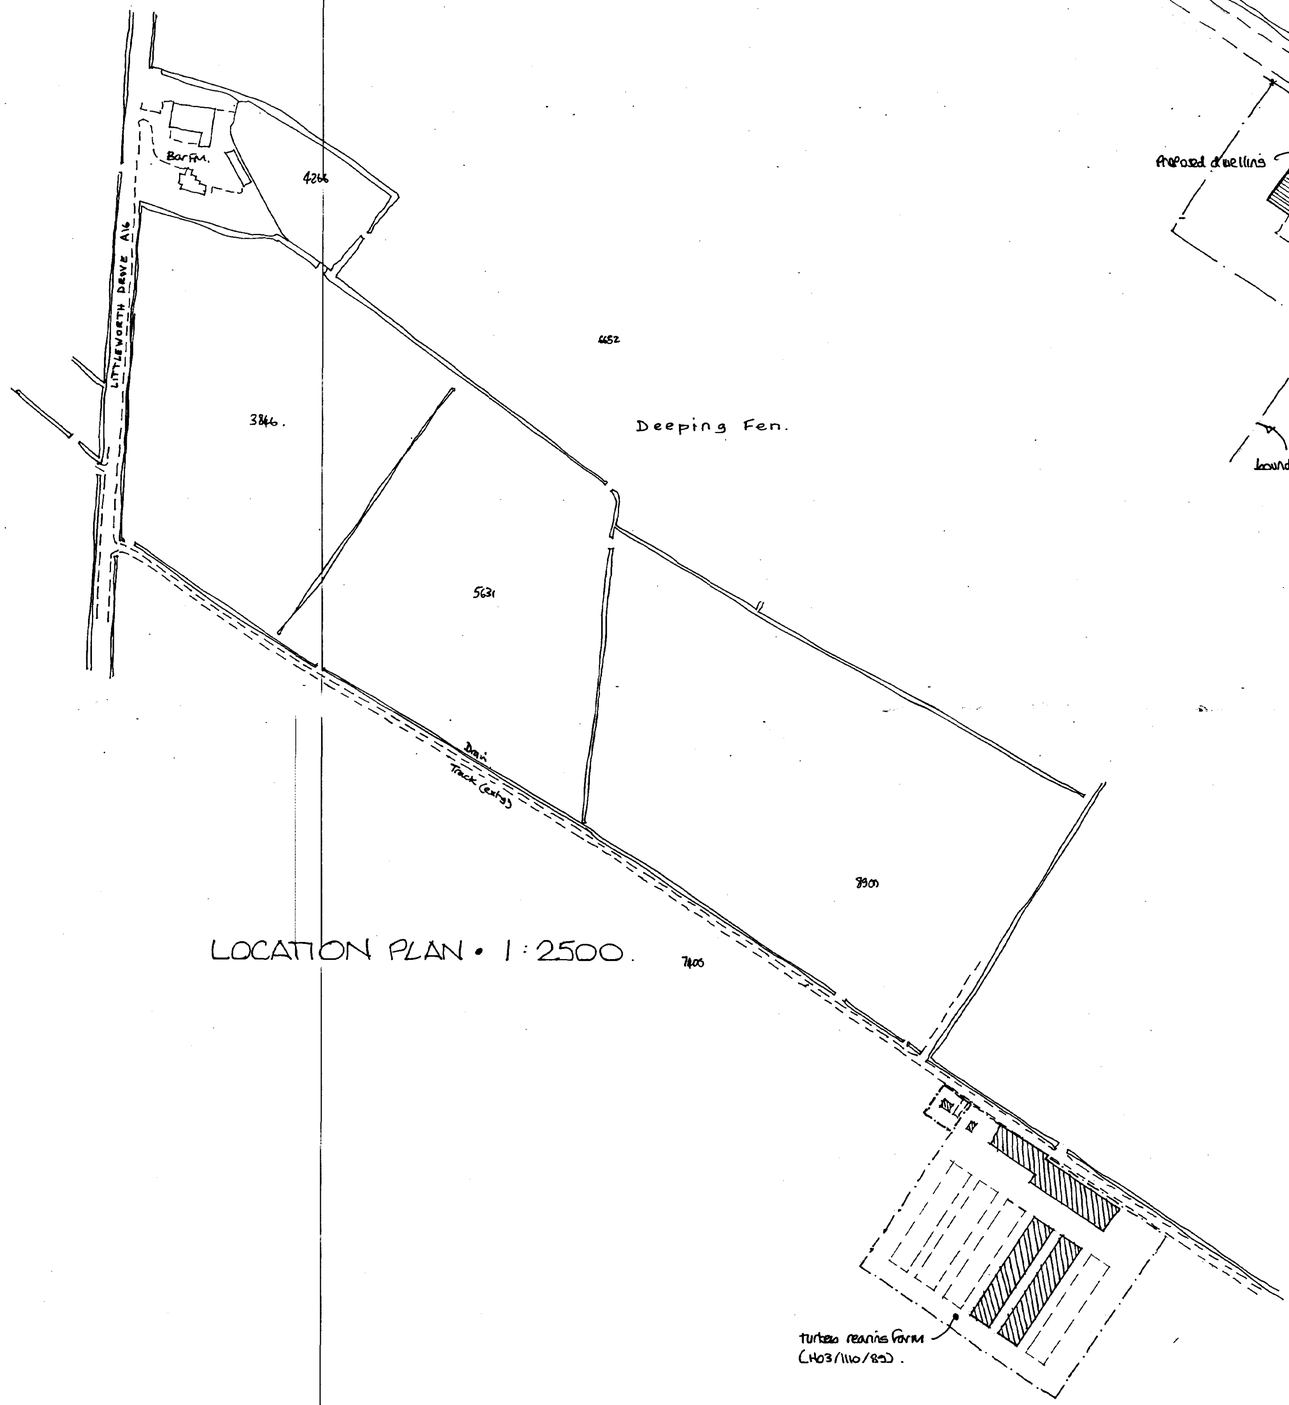


LOCATION PLAN • 1:2500.

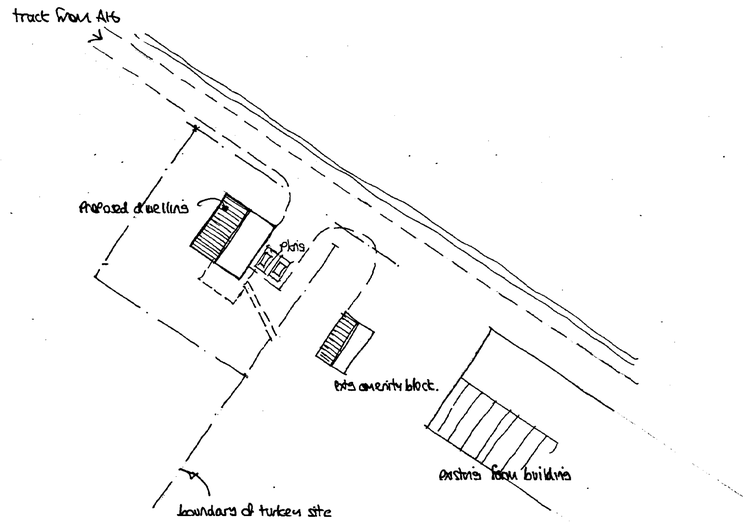

BLOCK PLAN • SCALE 1:500.

ANY EXTRACT FROM THE ORDNANCE SURVEY MAP IS WITH THE PERMISSION OF HER MAJESTY'S STATIONERY OFFICE CROWN COPYRIGHT LICENCE No. AR36911X

DETERMINED PLAN

SOUTH HOLLAND DC HOUSING & PLANNING 16 DEC 1999 Ref: 1267/99

talbot associates
Liberty Farm, Findern Lane, Burnaston, Derby, DE65 5LJ
Tel. 01332 523779
Fax. 01332 523454


Contract.
POULTRY FARM AT LAND ADJOINING BAR FARM BY BRANDONS POULTRY LTD

Detail.
PROPOSED MANAGERS DWELLING (LOCATION & BLOCK PLAN)


Date. DECEMBER 1999.

Drawing No. 625/2


Scale. 1:2500 / 1:500.

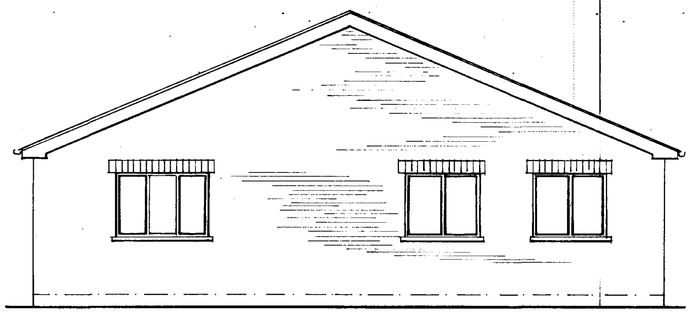

elevation A

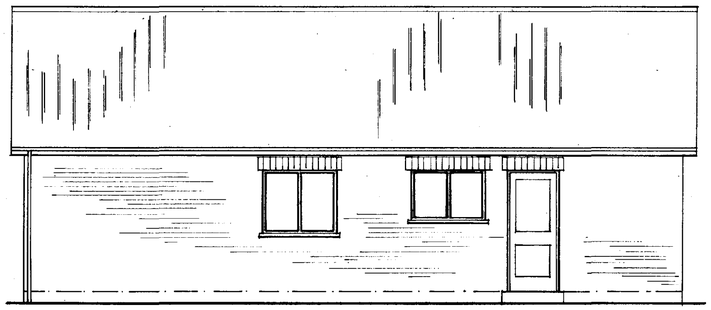



elevation B

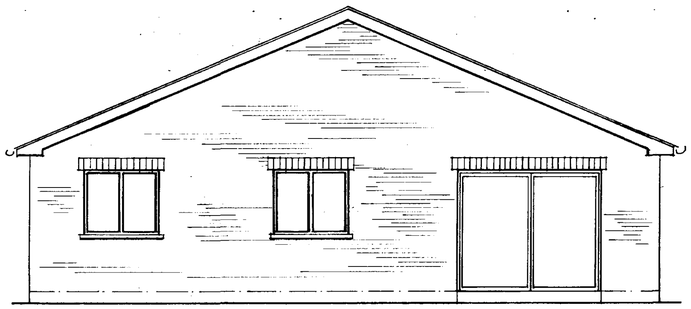

elevation C

layout plan.

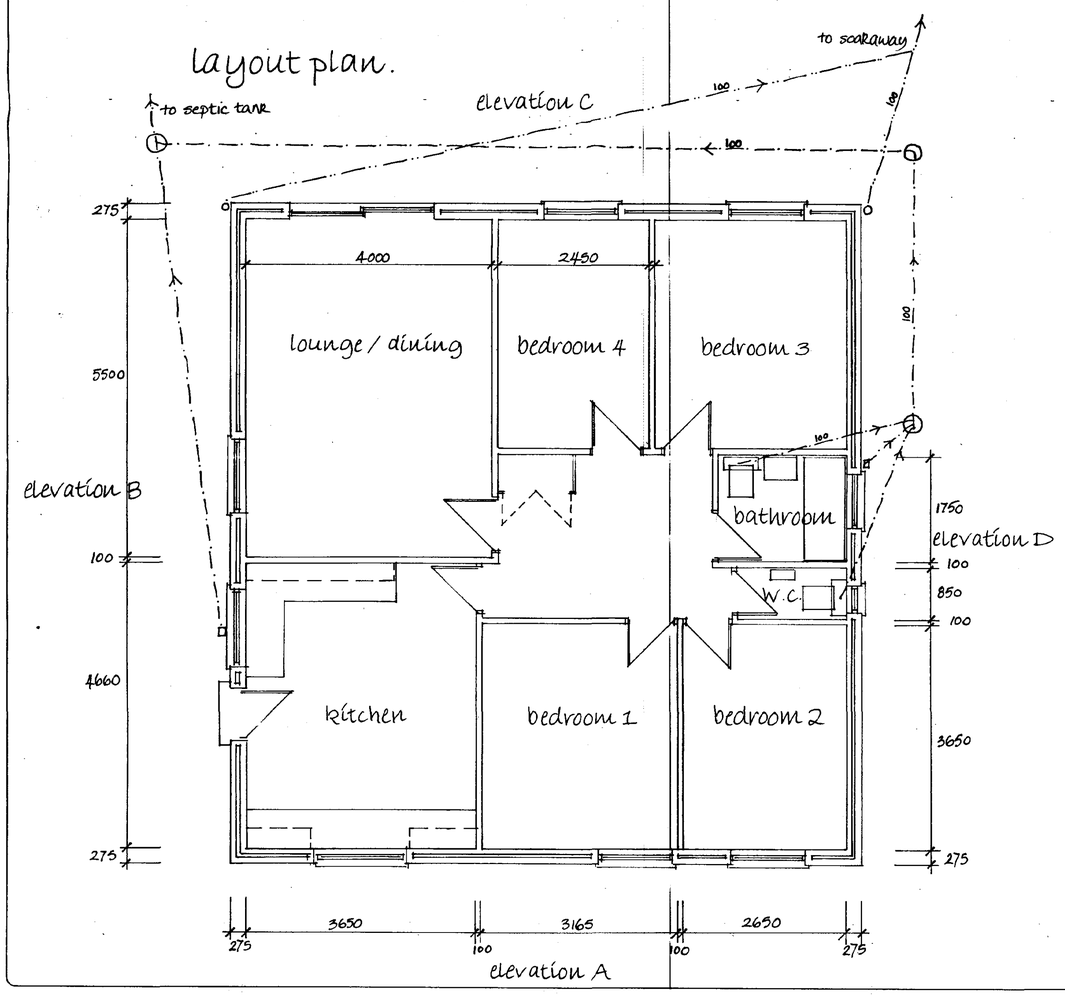

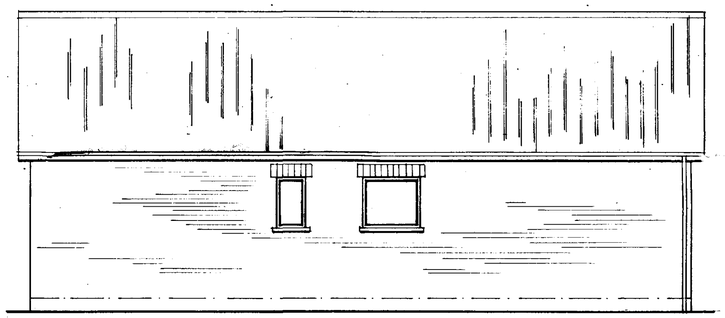

elevation D

ANY EXTRACT FROM THE ORDNANCE SURVEY MAP IS WITH THE PERMISSION OF HER MAJESTY'S STATIONERY OFFICE CROWN COPYRIGHT LICENCE No. AR36911X

DETERMINED PLAN

SOUTH HOLLAND D.C. HOUSING & PLANNING 16 DEC 1999 Ref: 1267/99

talbot associates
Liberty Farm, Findern Lane, Burnaston, Derby, DE65 5LJ
Tel. 01332 523779
Fax. 01332 523454

Contract.
Brandons Poultry

Detail.
Plan and elevations

Date. December 1999

Drawing No.
BP / 466 / 1

Scale. 1:50