



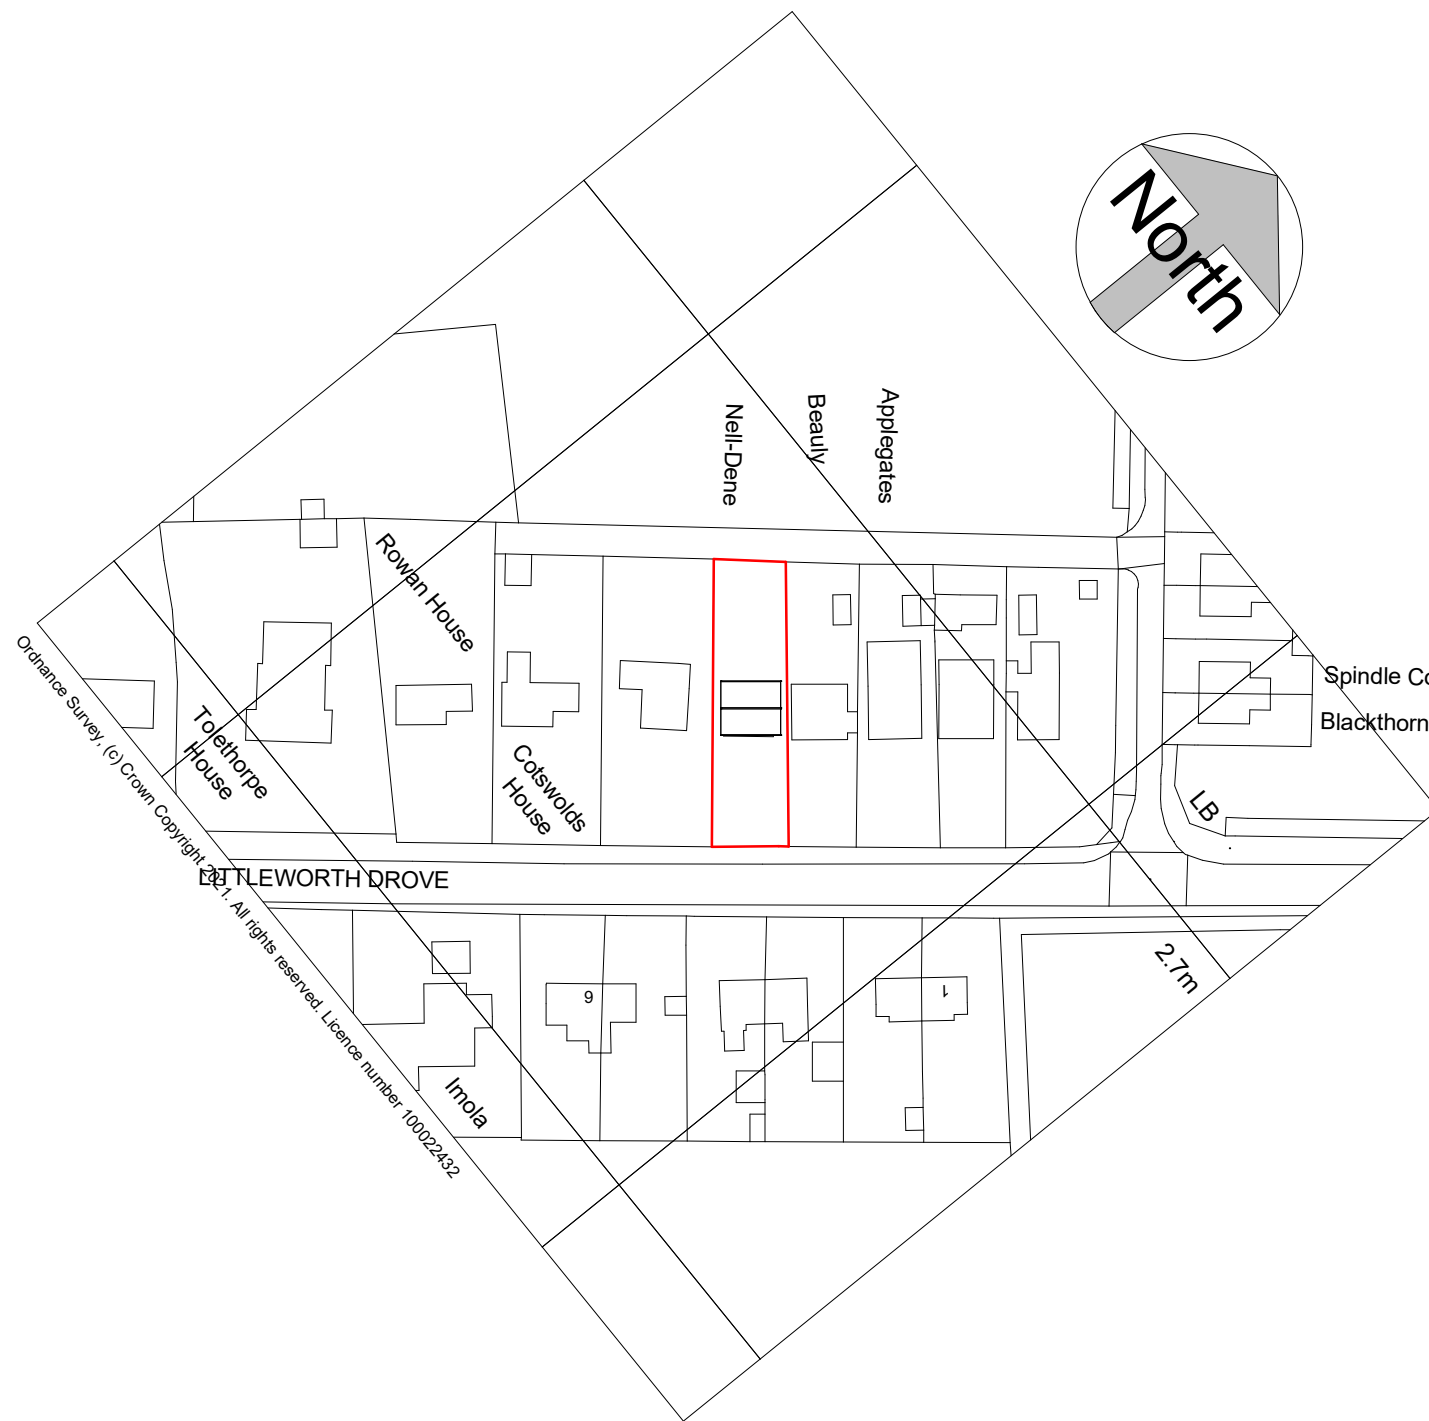

Location Plan
1 : 1250



Existing Block Plan
1 : 500

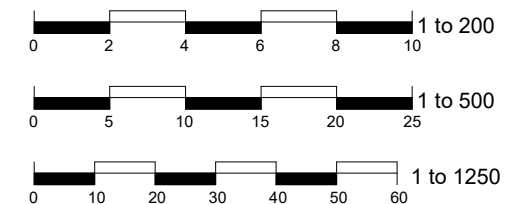



ARC Survey & Design Consultants Ltd
Architectural Services
Chartered Building Surveyors

10 Thurlaston Close,
Peterborough, PE3 6LD

T: 01733 753727 / 07787 536417
e: info@arcsurvey.co.uk
e: arcpb.co.uk

No.	Description	Date

Quinquo Campains Lane Deeping St. Nicholas

Rear Extension

Location & Block Plan Existing			
Project number	21050	E002	
Date	03/11/21		
Drawn by	Author		
Paper	A3	Scale	As indicated